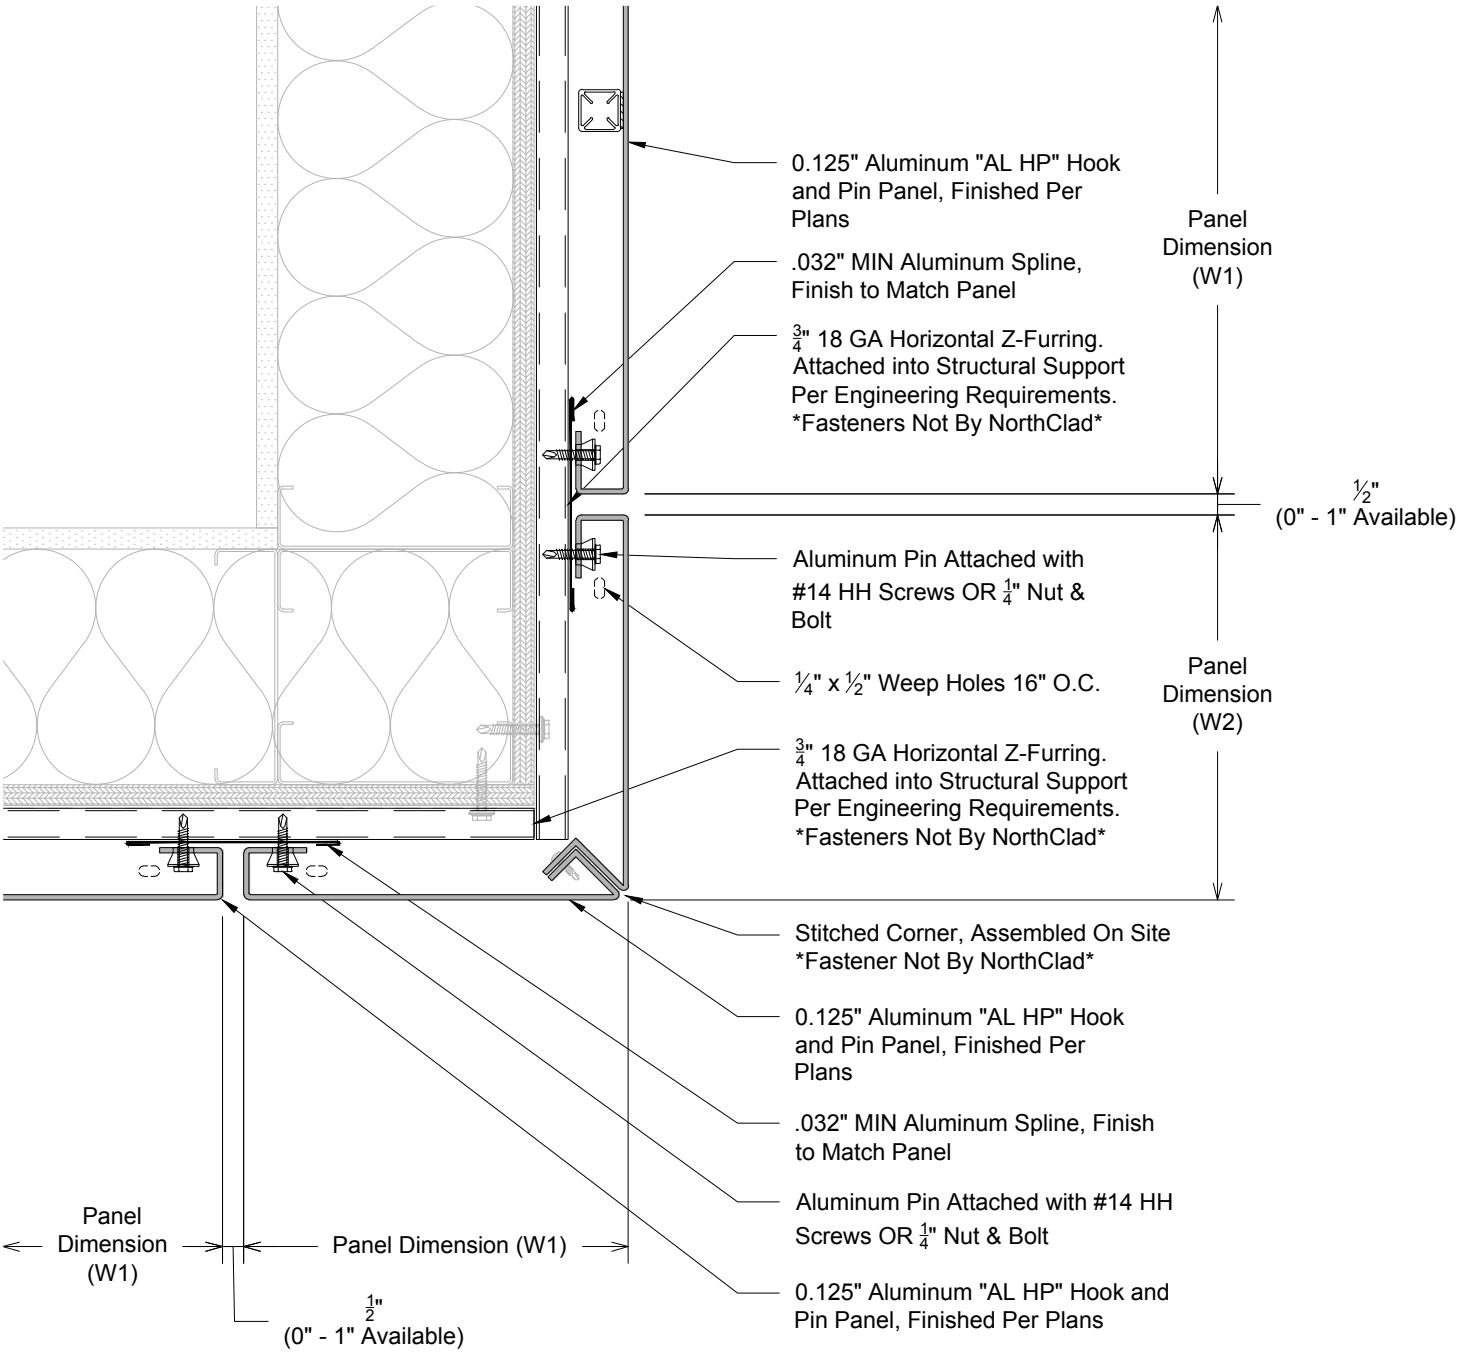

E2

Plan - NorthClad AL HP - Outside Corner Stitched

System: NorthClad AL HP System