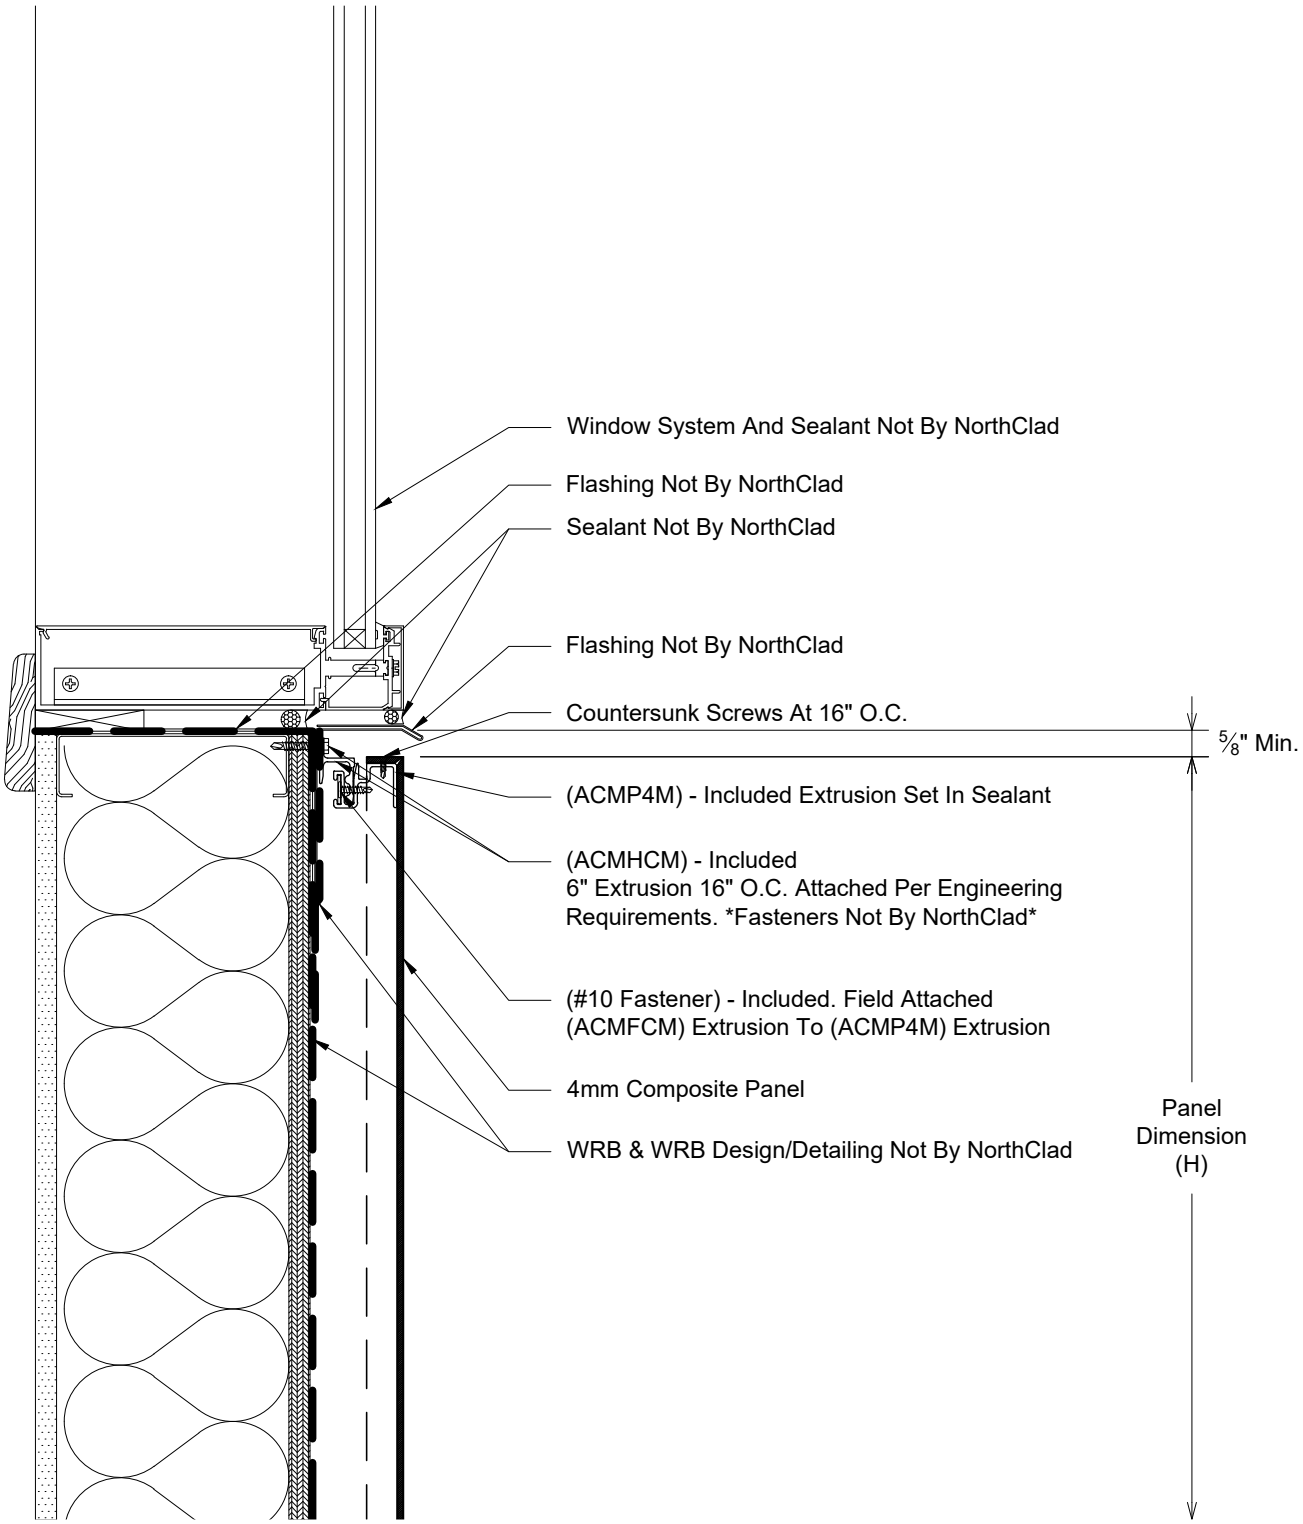

G1

Section - NorthClad ACM - Framed Opening Window Sill

System: NorthClad ACM System