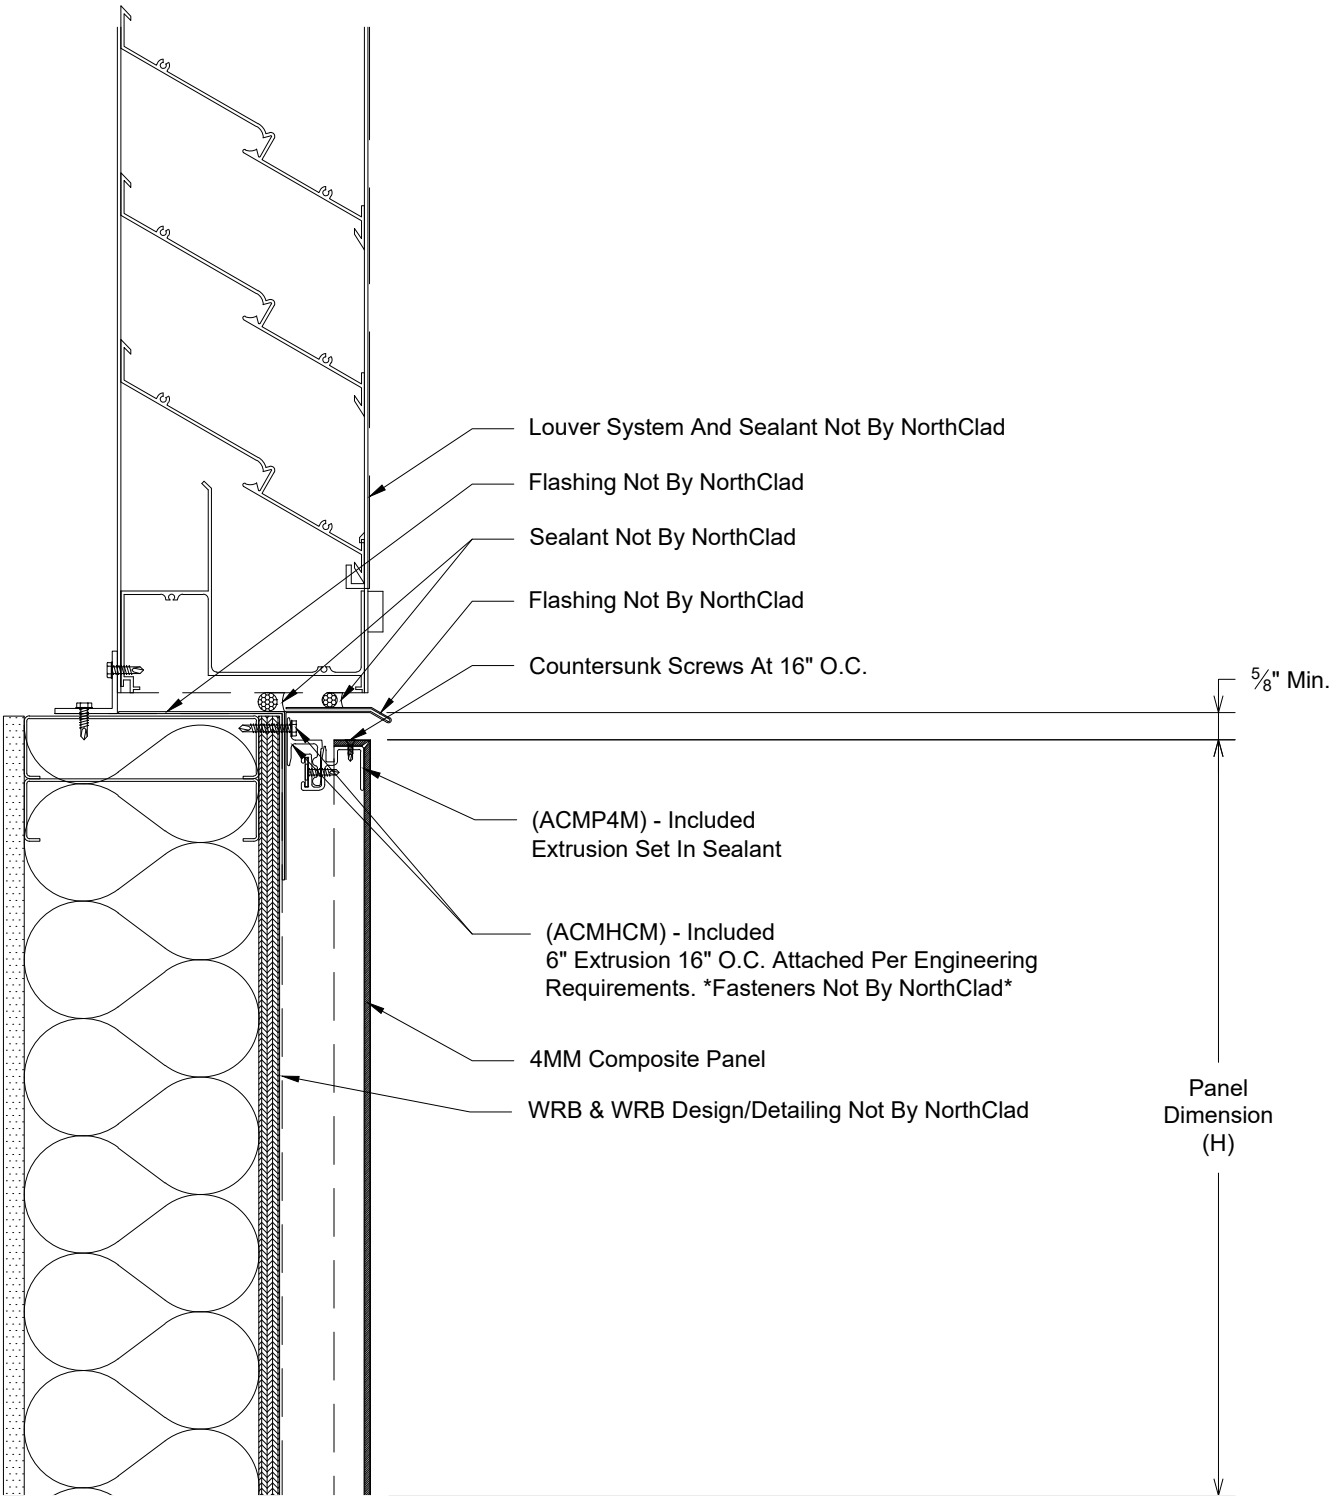

G2

Section - NorthClad ACM - Framed Opening Louver Sill

System: NorthClad ACM System