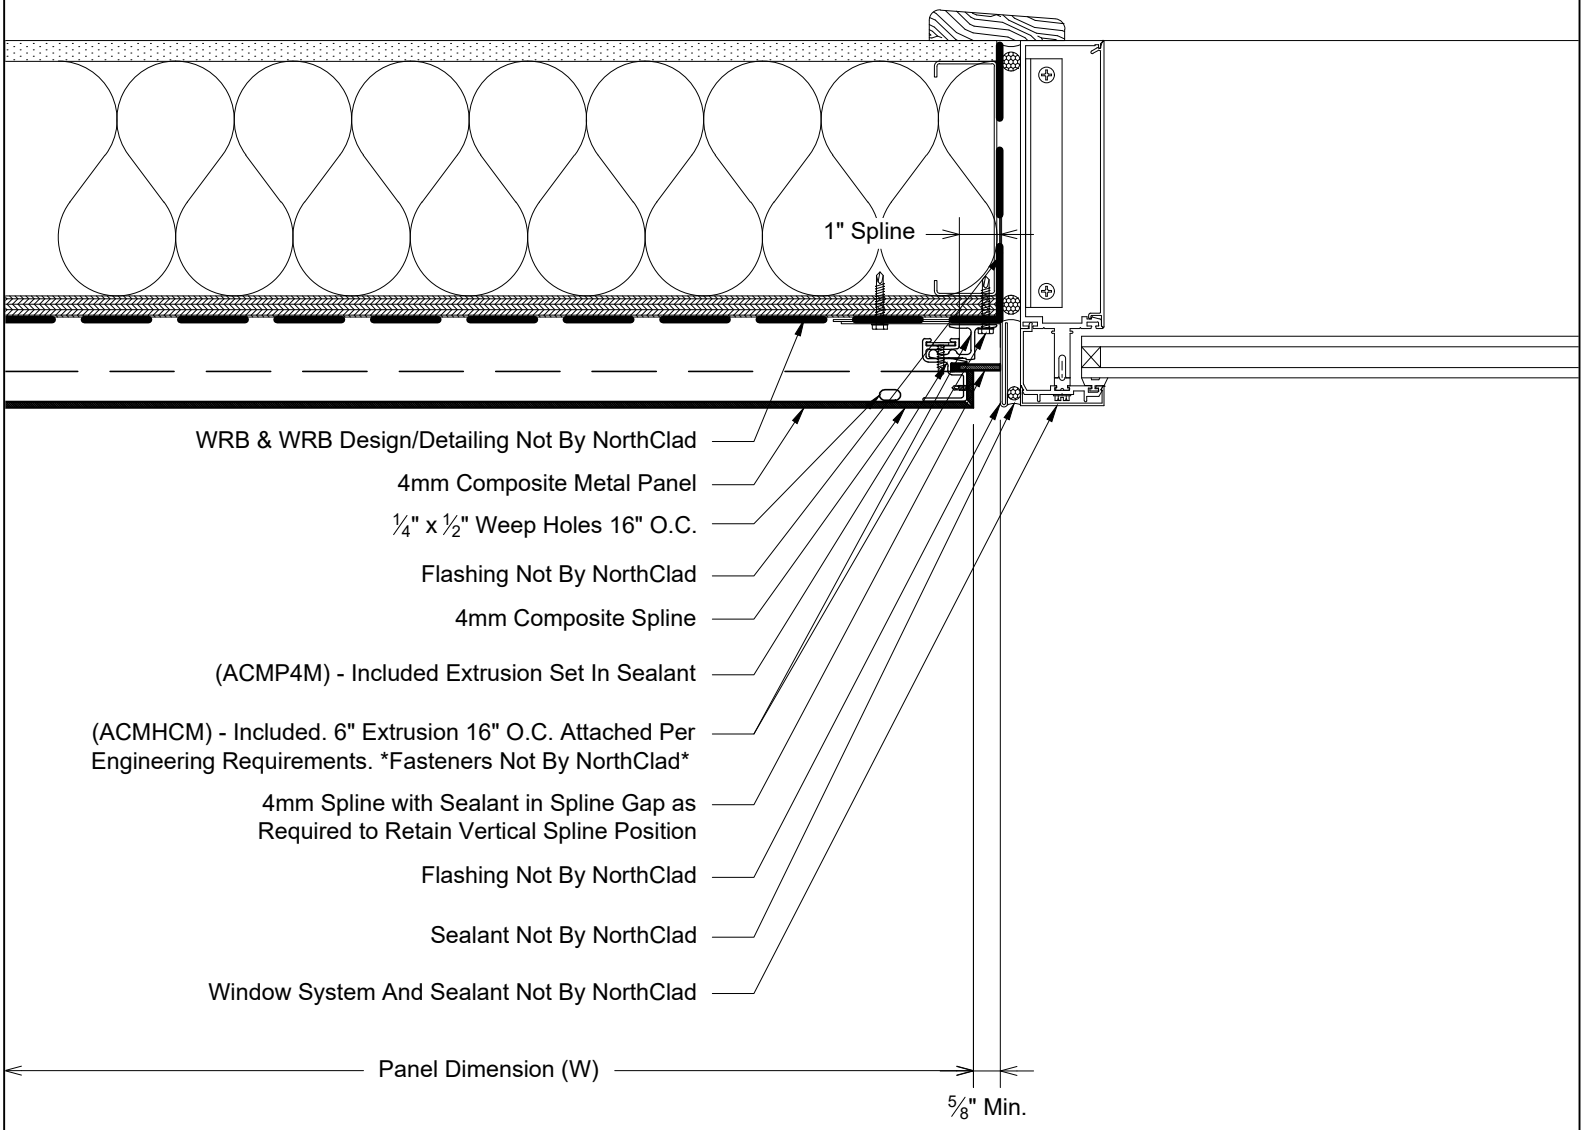

J1

Plan - NorthClad ACM - Framed Opening Window Jamb

System: NorthClad ACM System