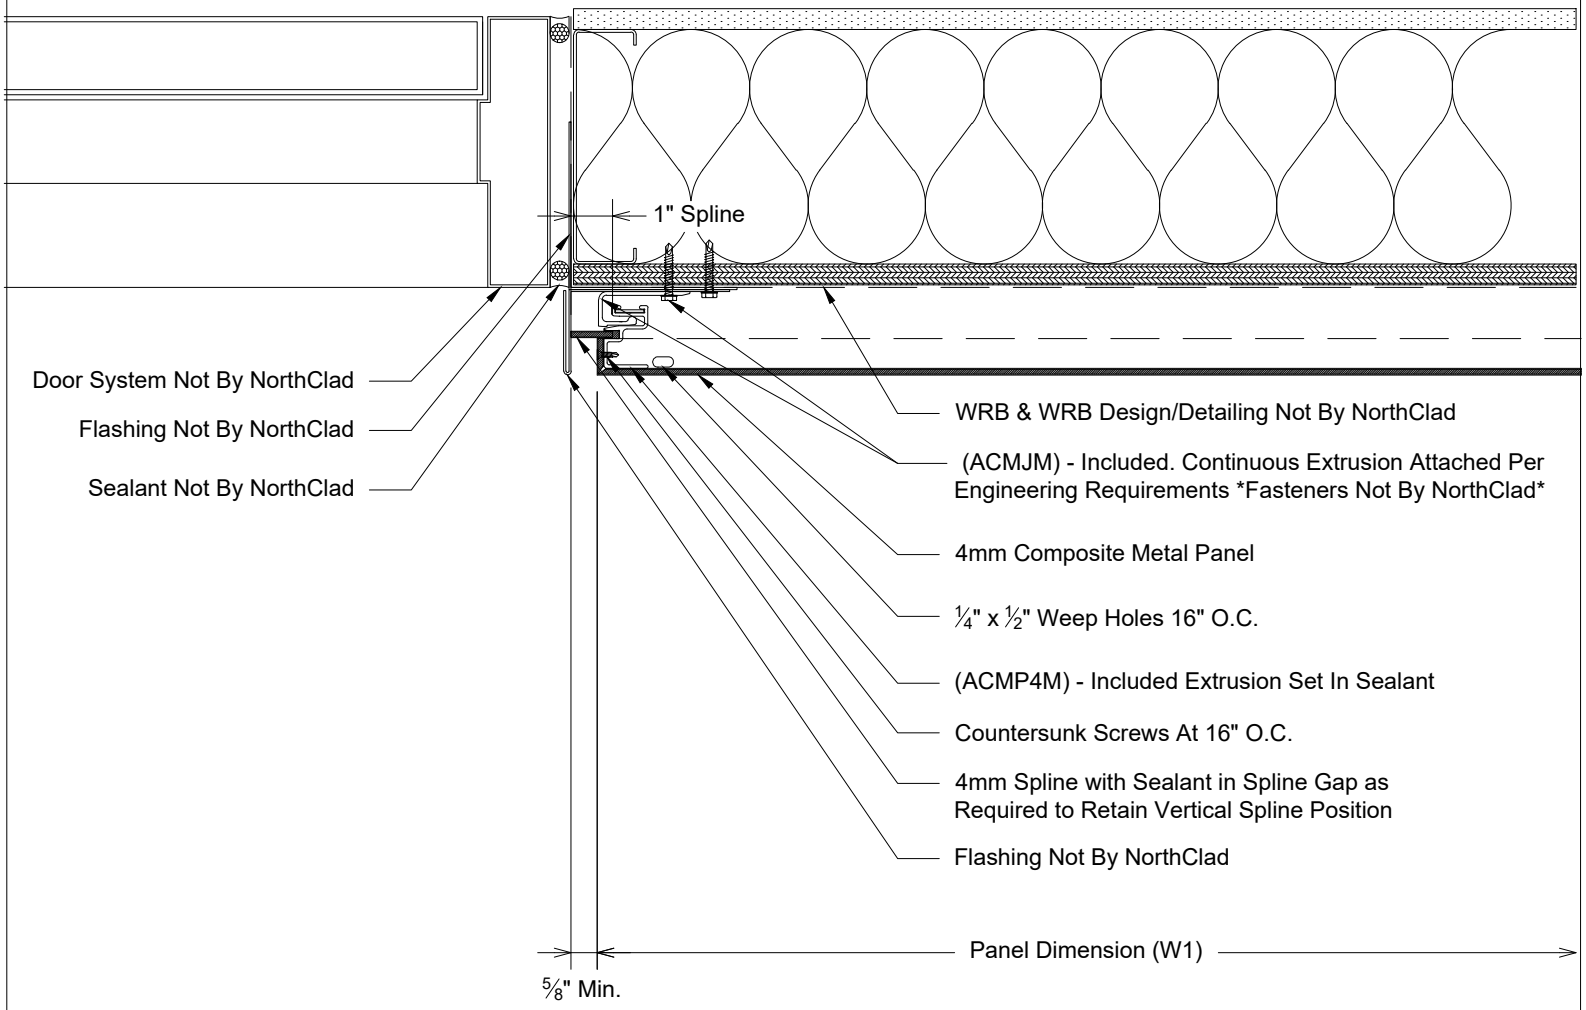

K3

Plan - NorthClad ACM - Framed Opening Door Jamb

System: NorthClad ACM System