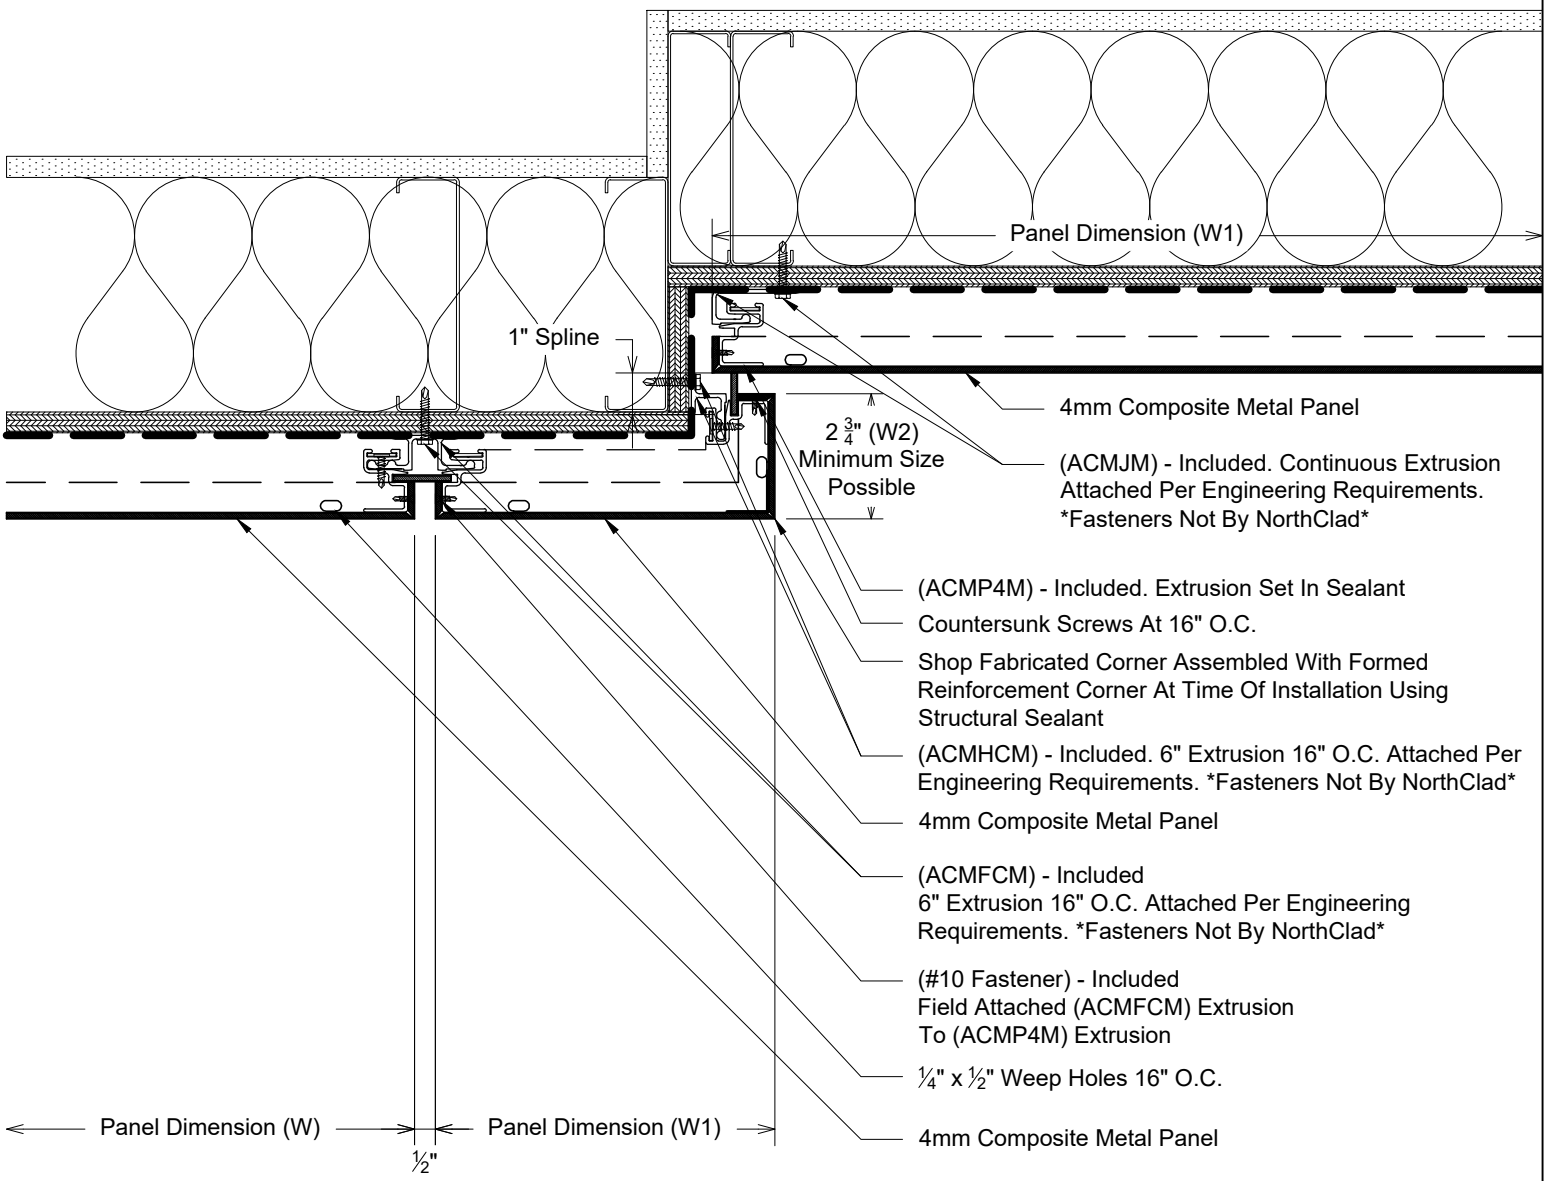


L

Plan - NorthClad ACM - Minimum Outside Corner

System: NorthClad ACM System