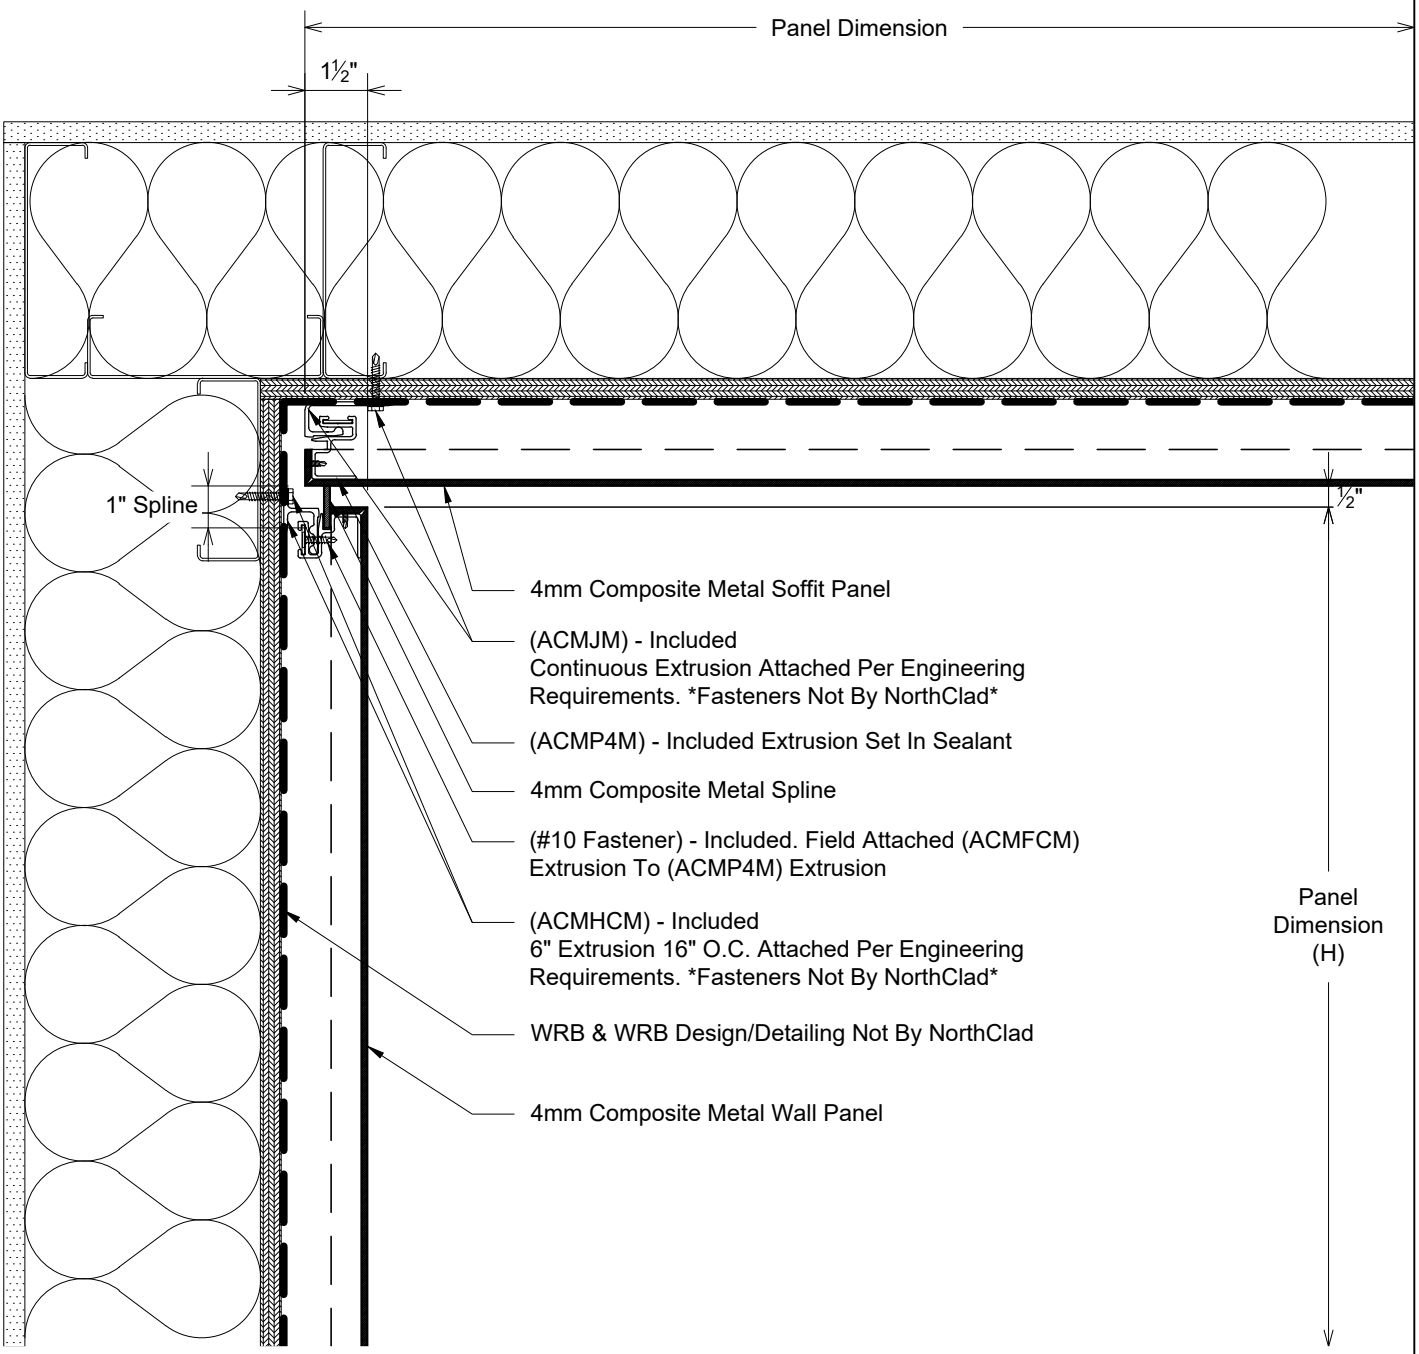

N

Section - NorthClad ACM - Soffit to Wall Inside Corner

System: NorthClad ACM System