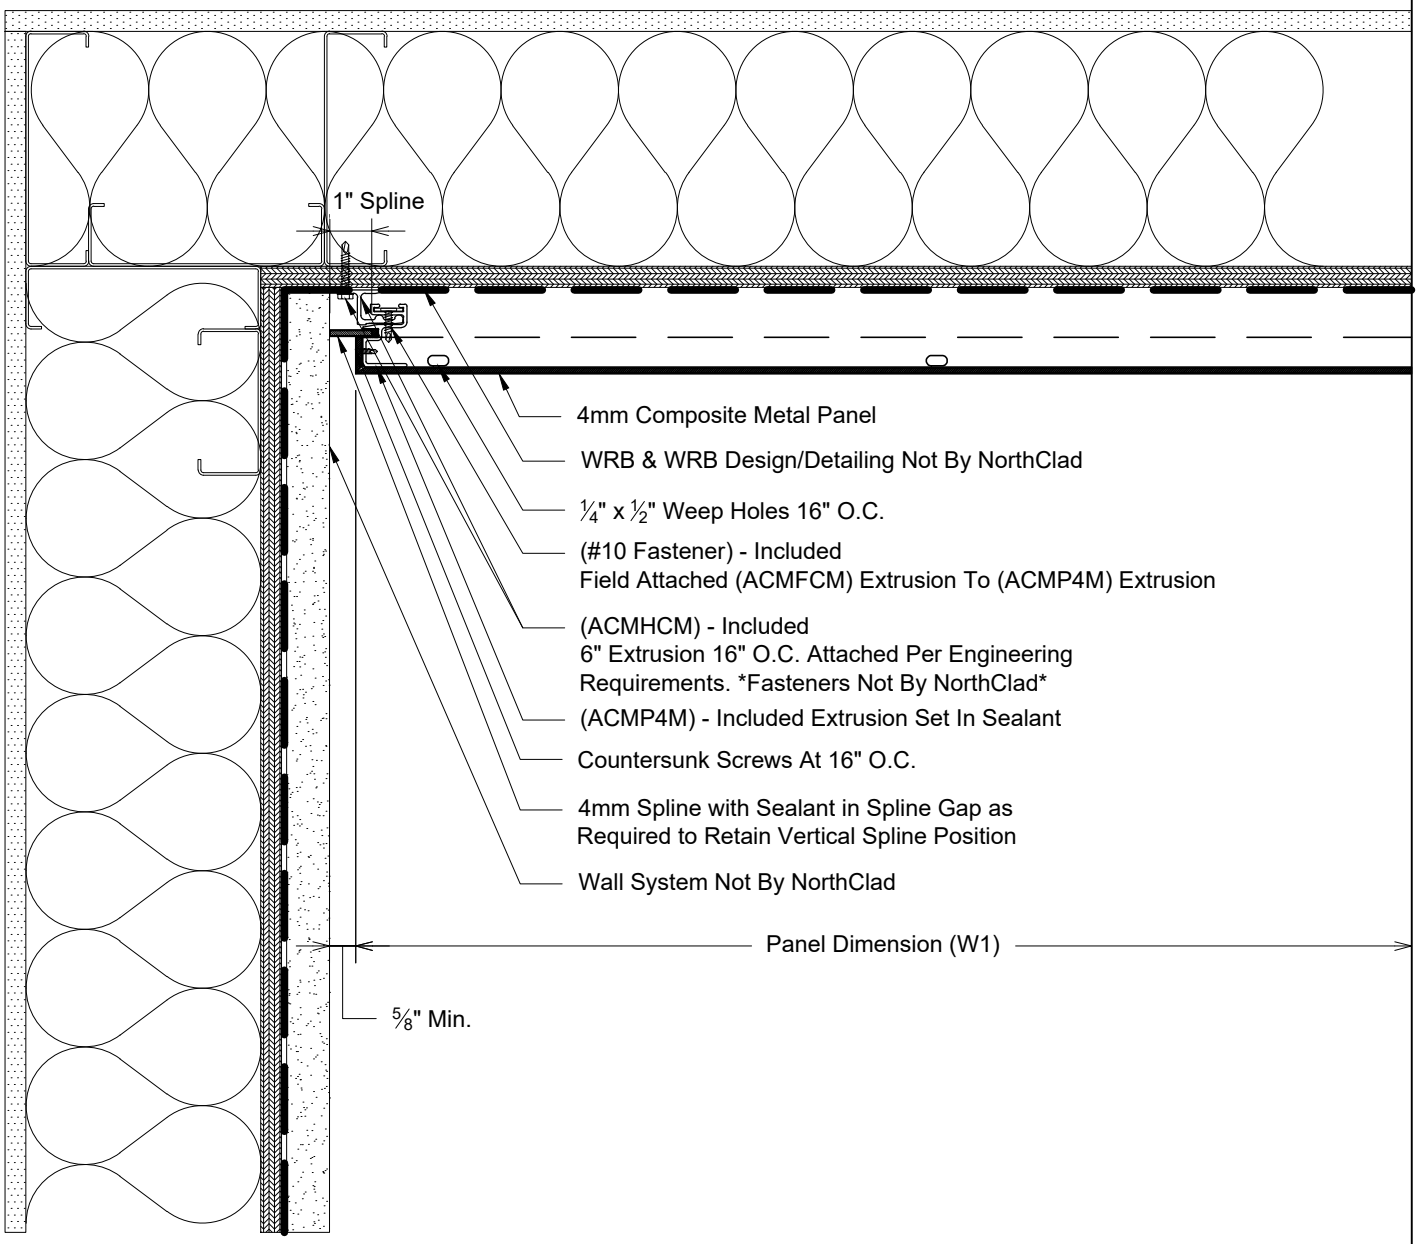

P2

Plan - NorthClad ACM - Inside Corner Termination

System: NorthClad ACM System