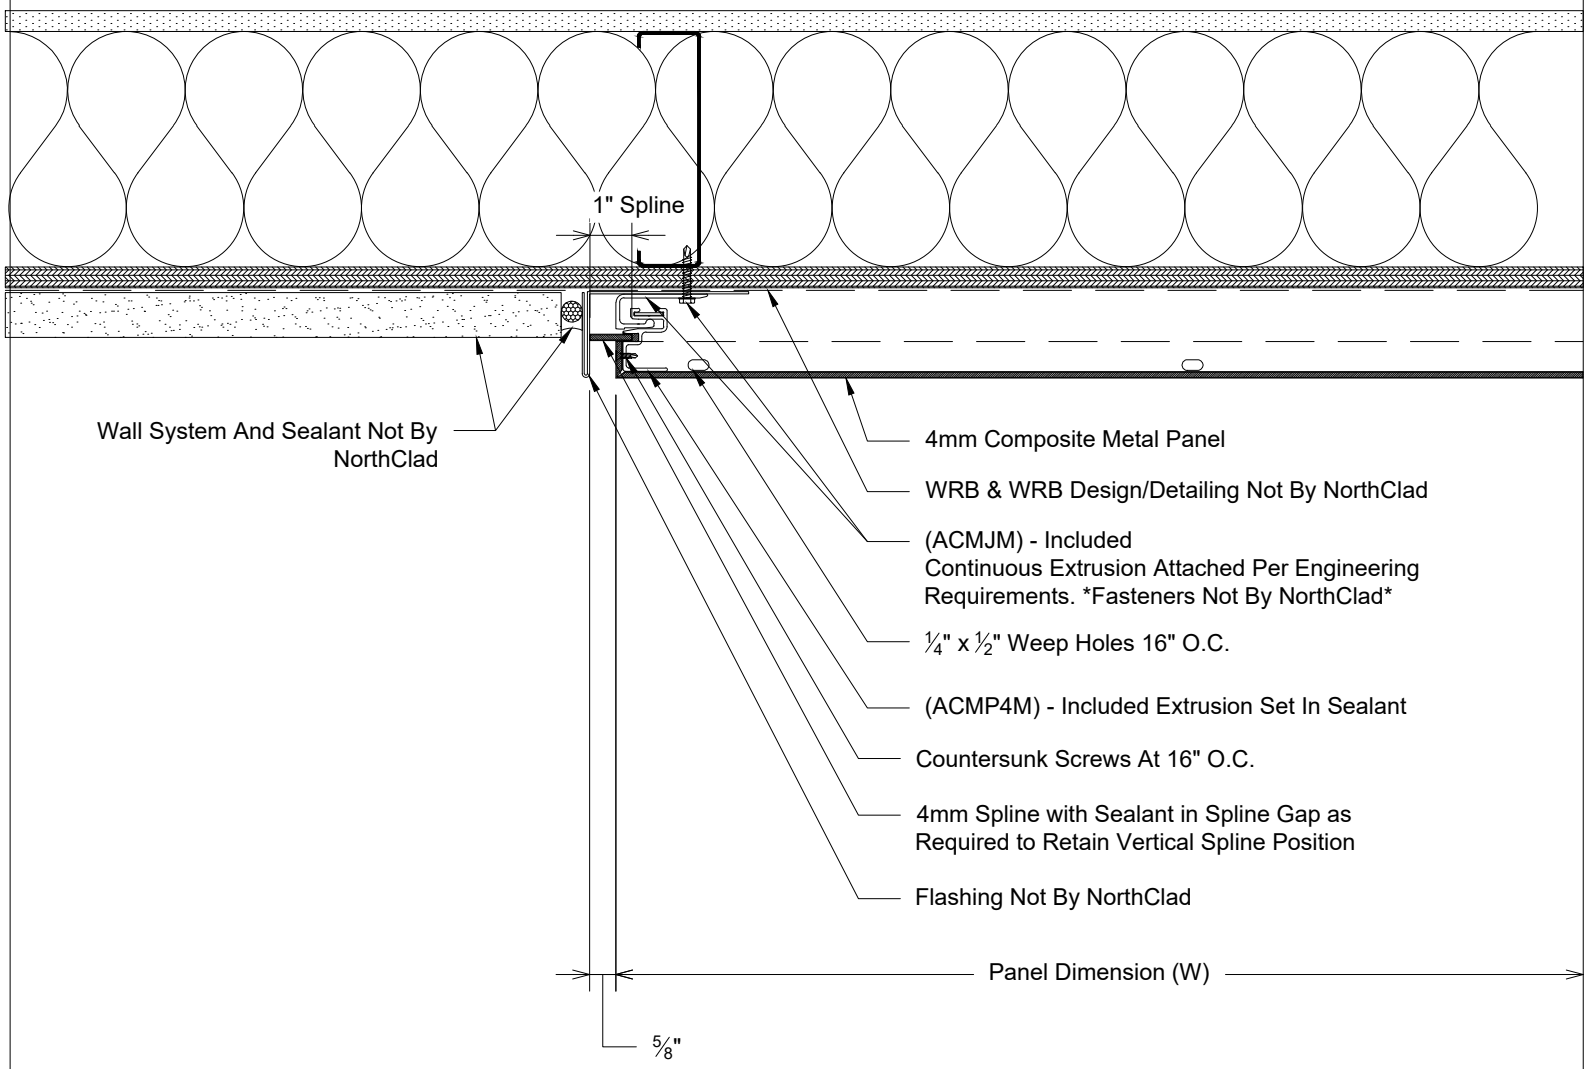


R2

Plan - NorthClad ACM - Termination to Adjacent Materials

System: NorthClad ACM System