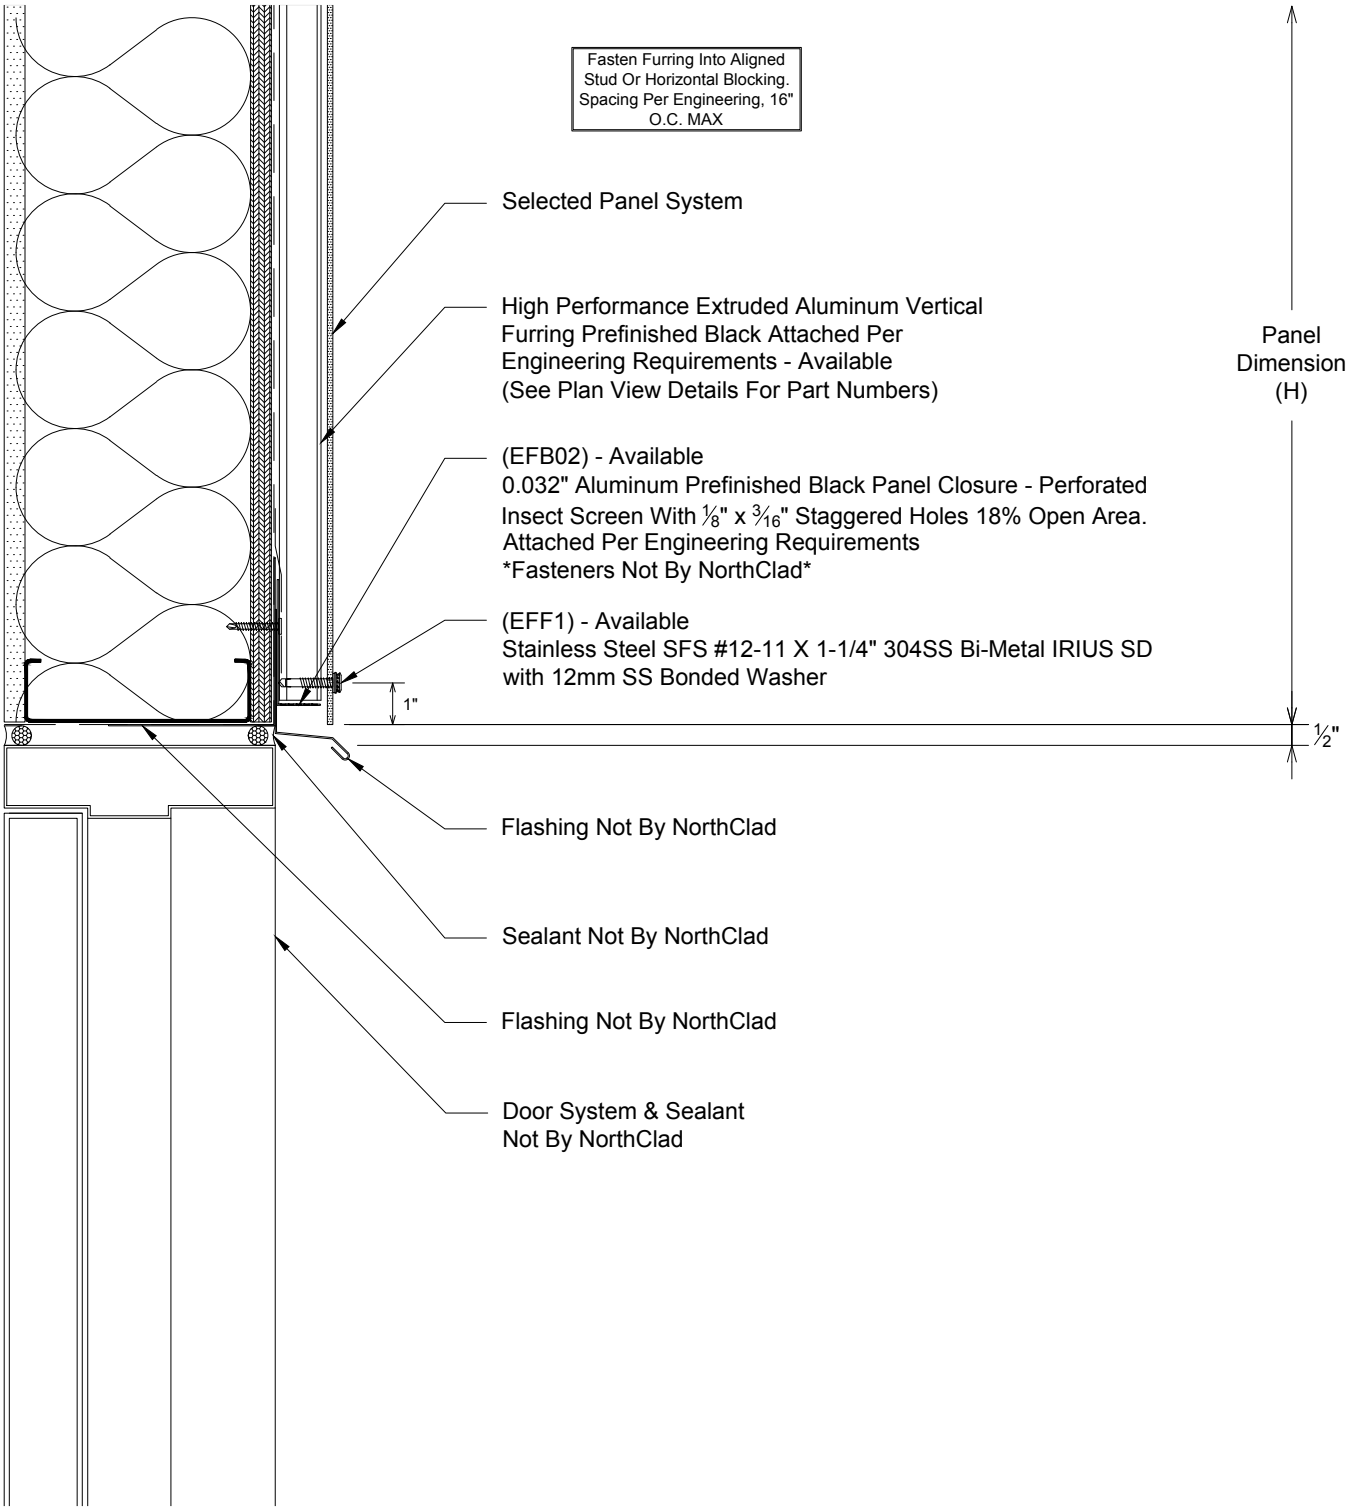

J1

Section - NorthClad EF - Framed Opening Door Header

System: NorthClad EF System