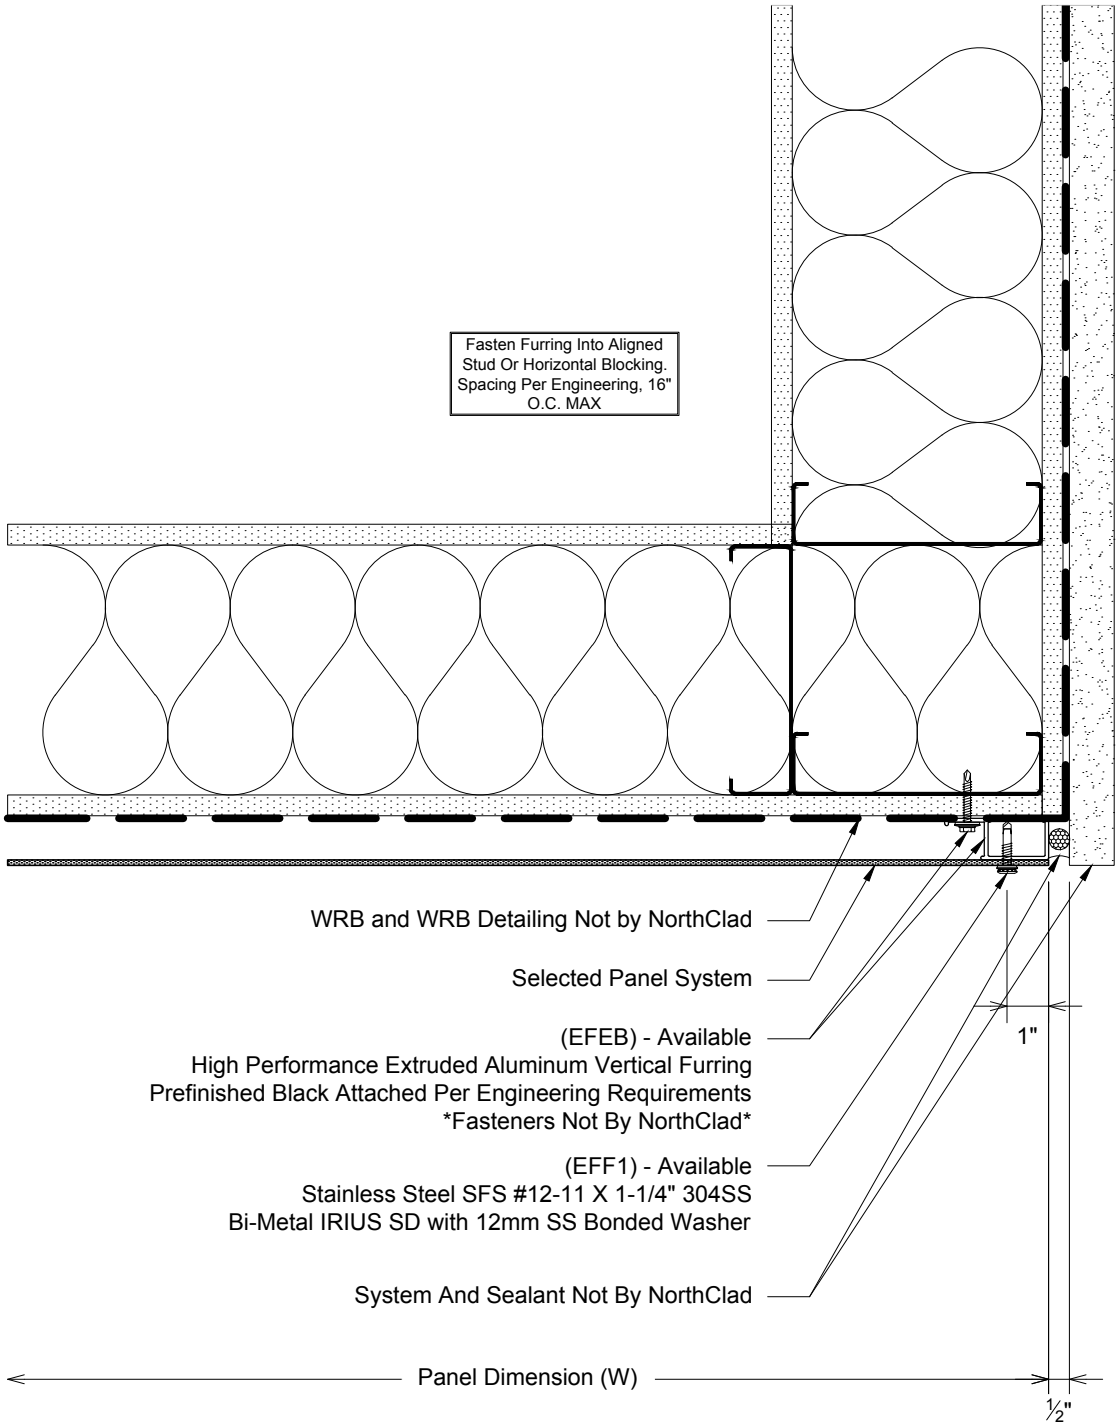

W

Plan - NorthClad EF - Outside Corner to System by Others

System: NorthClad EF System