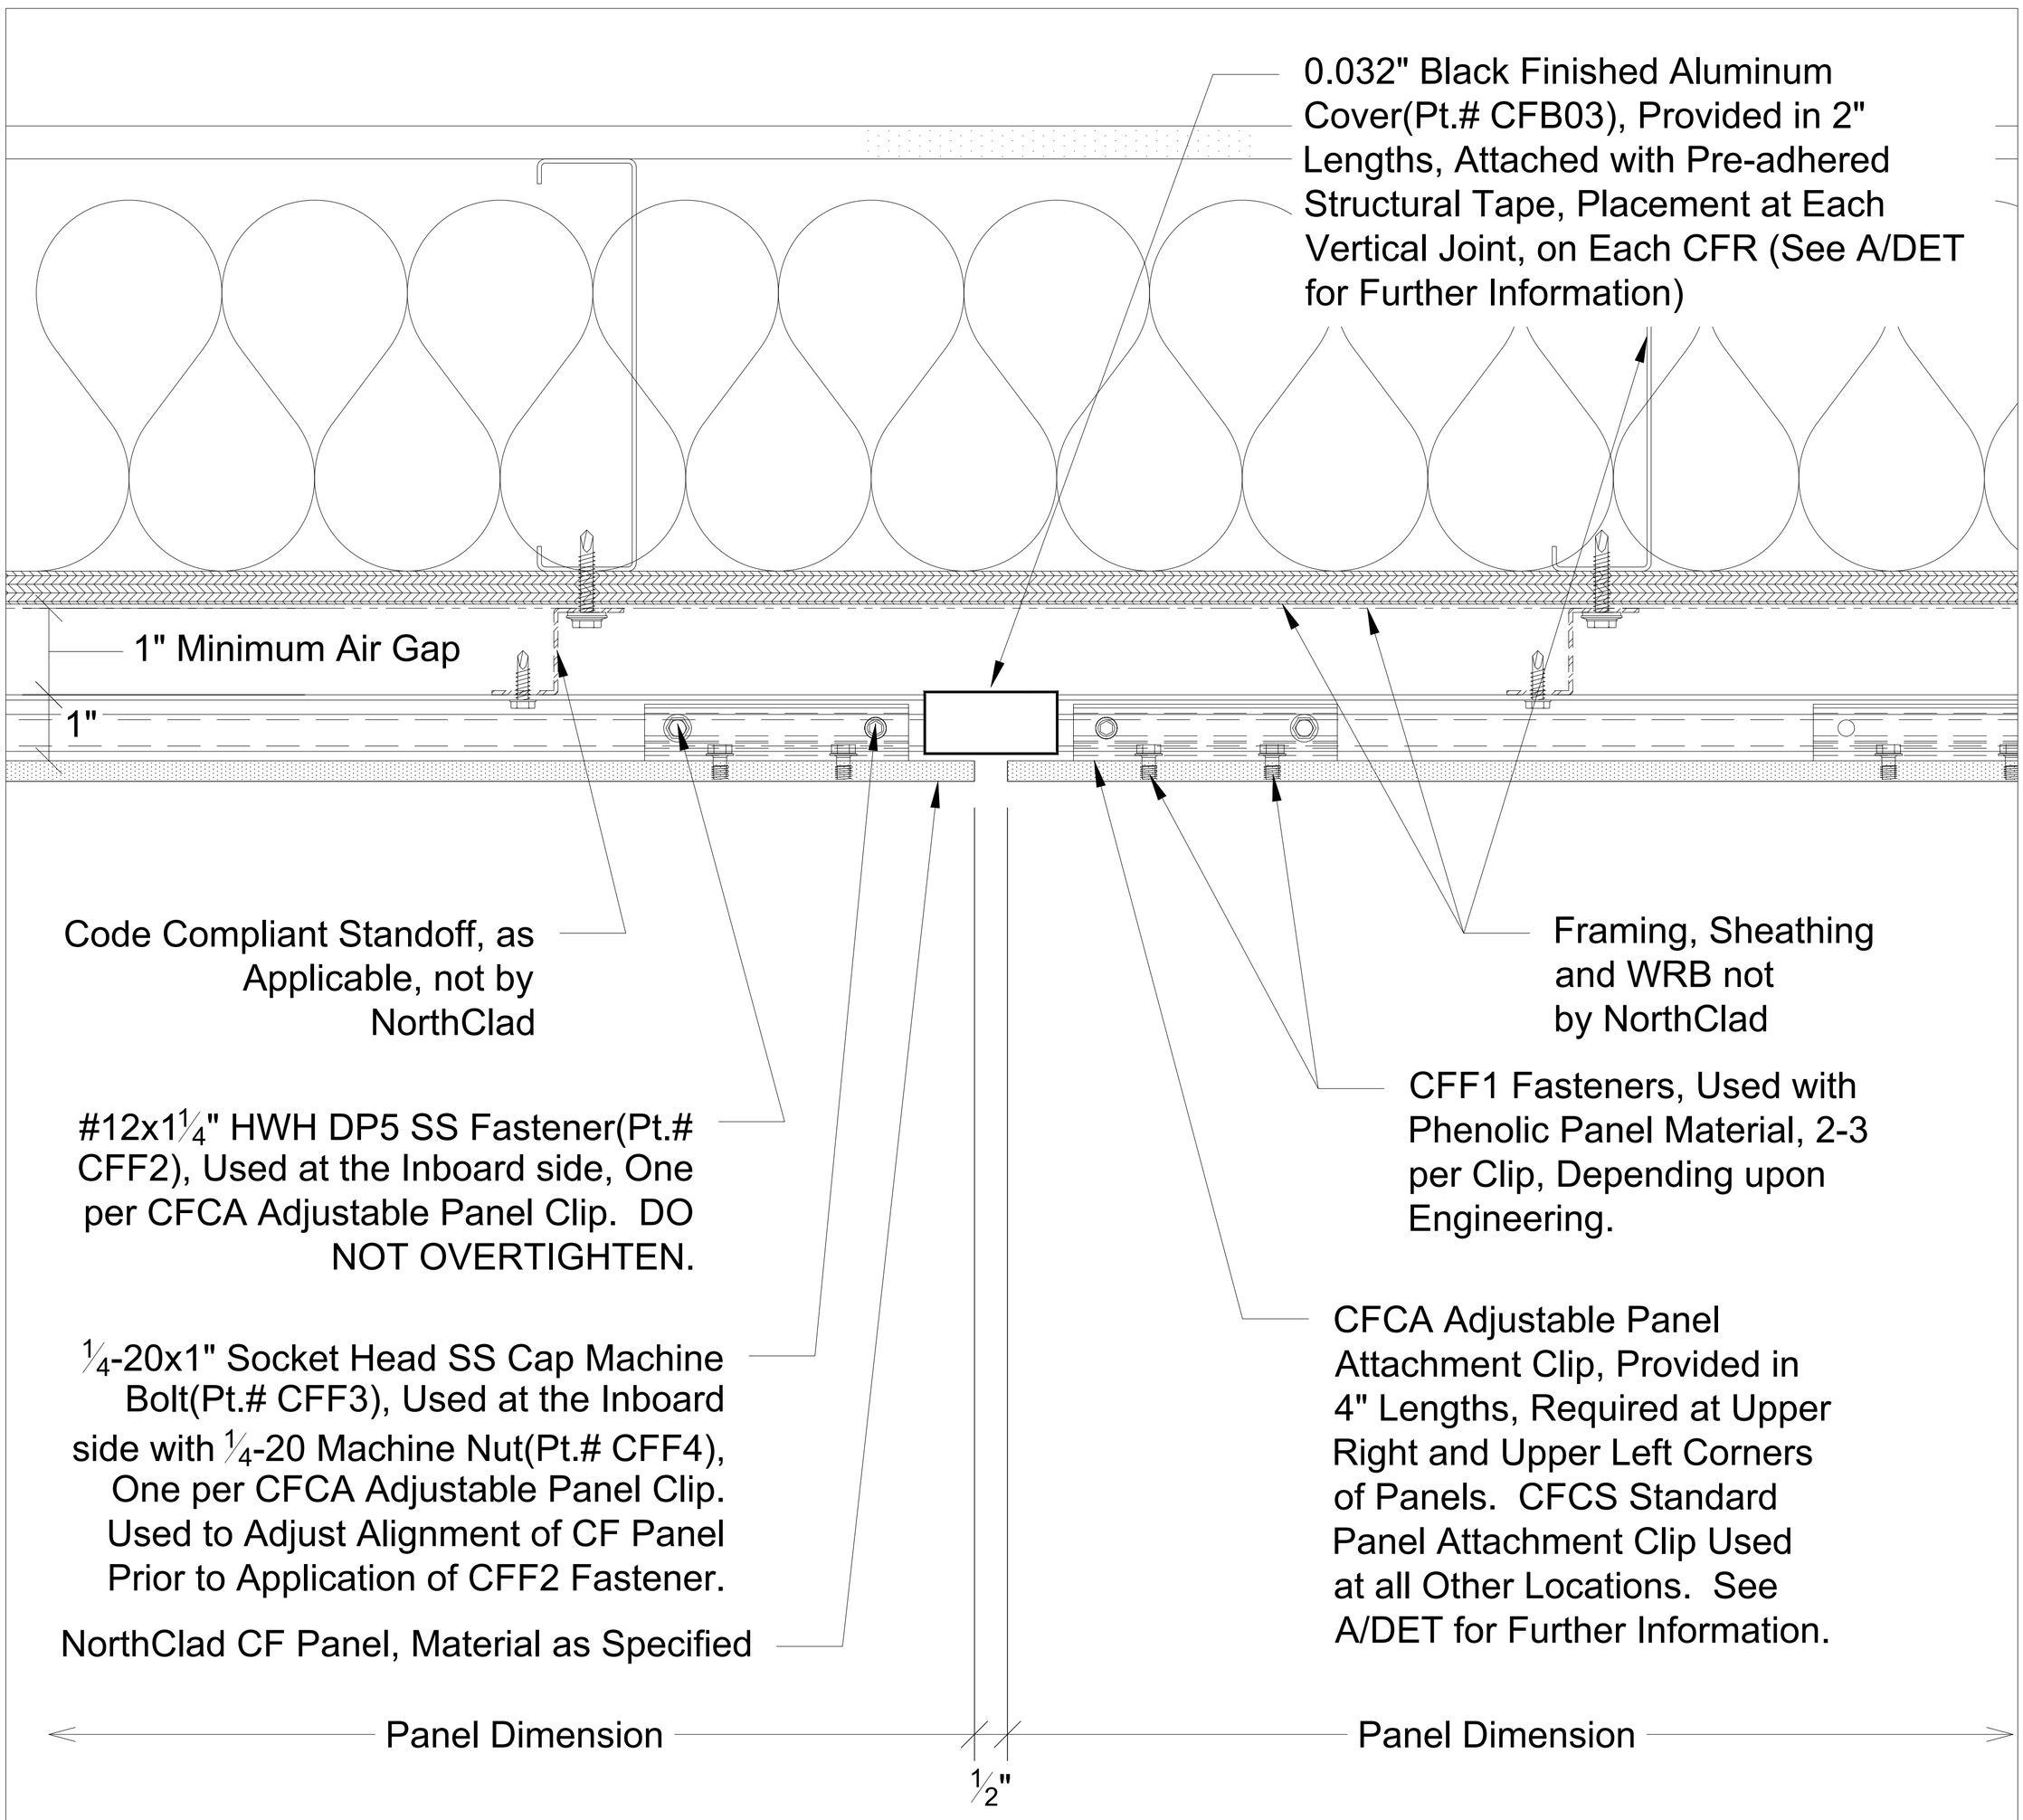

B1 Plan - Vertical Joint