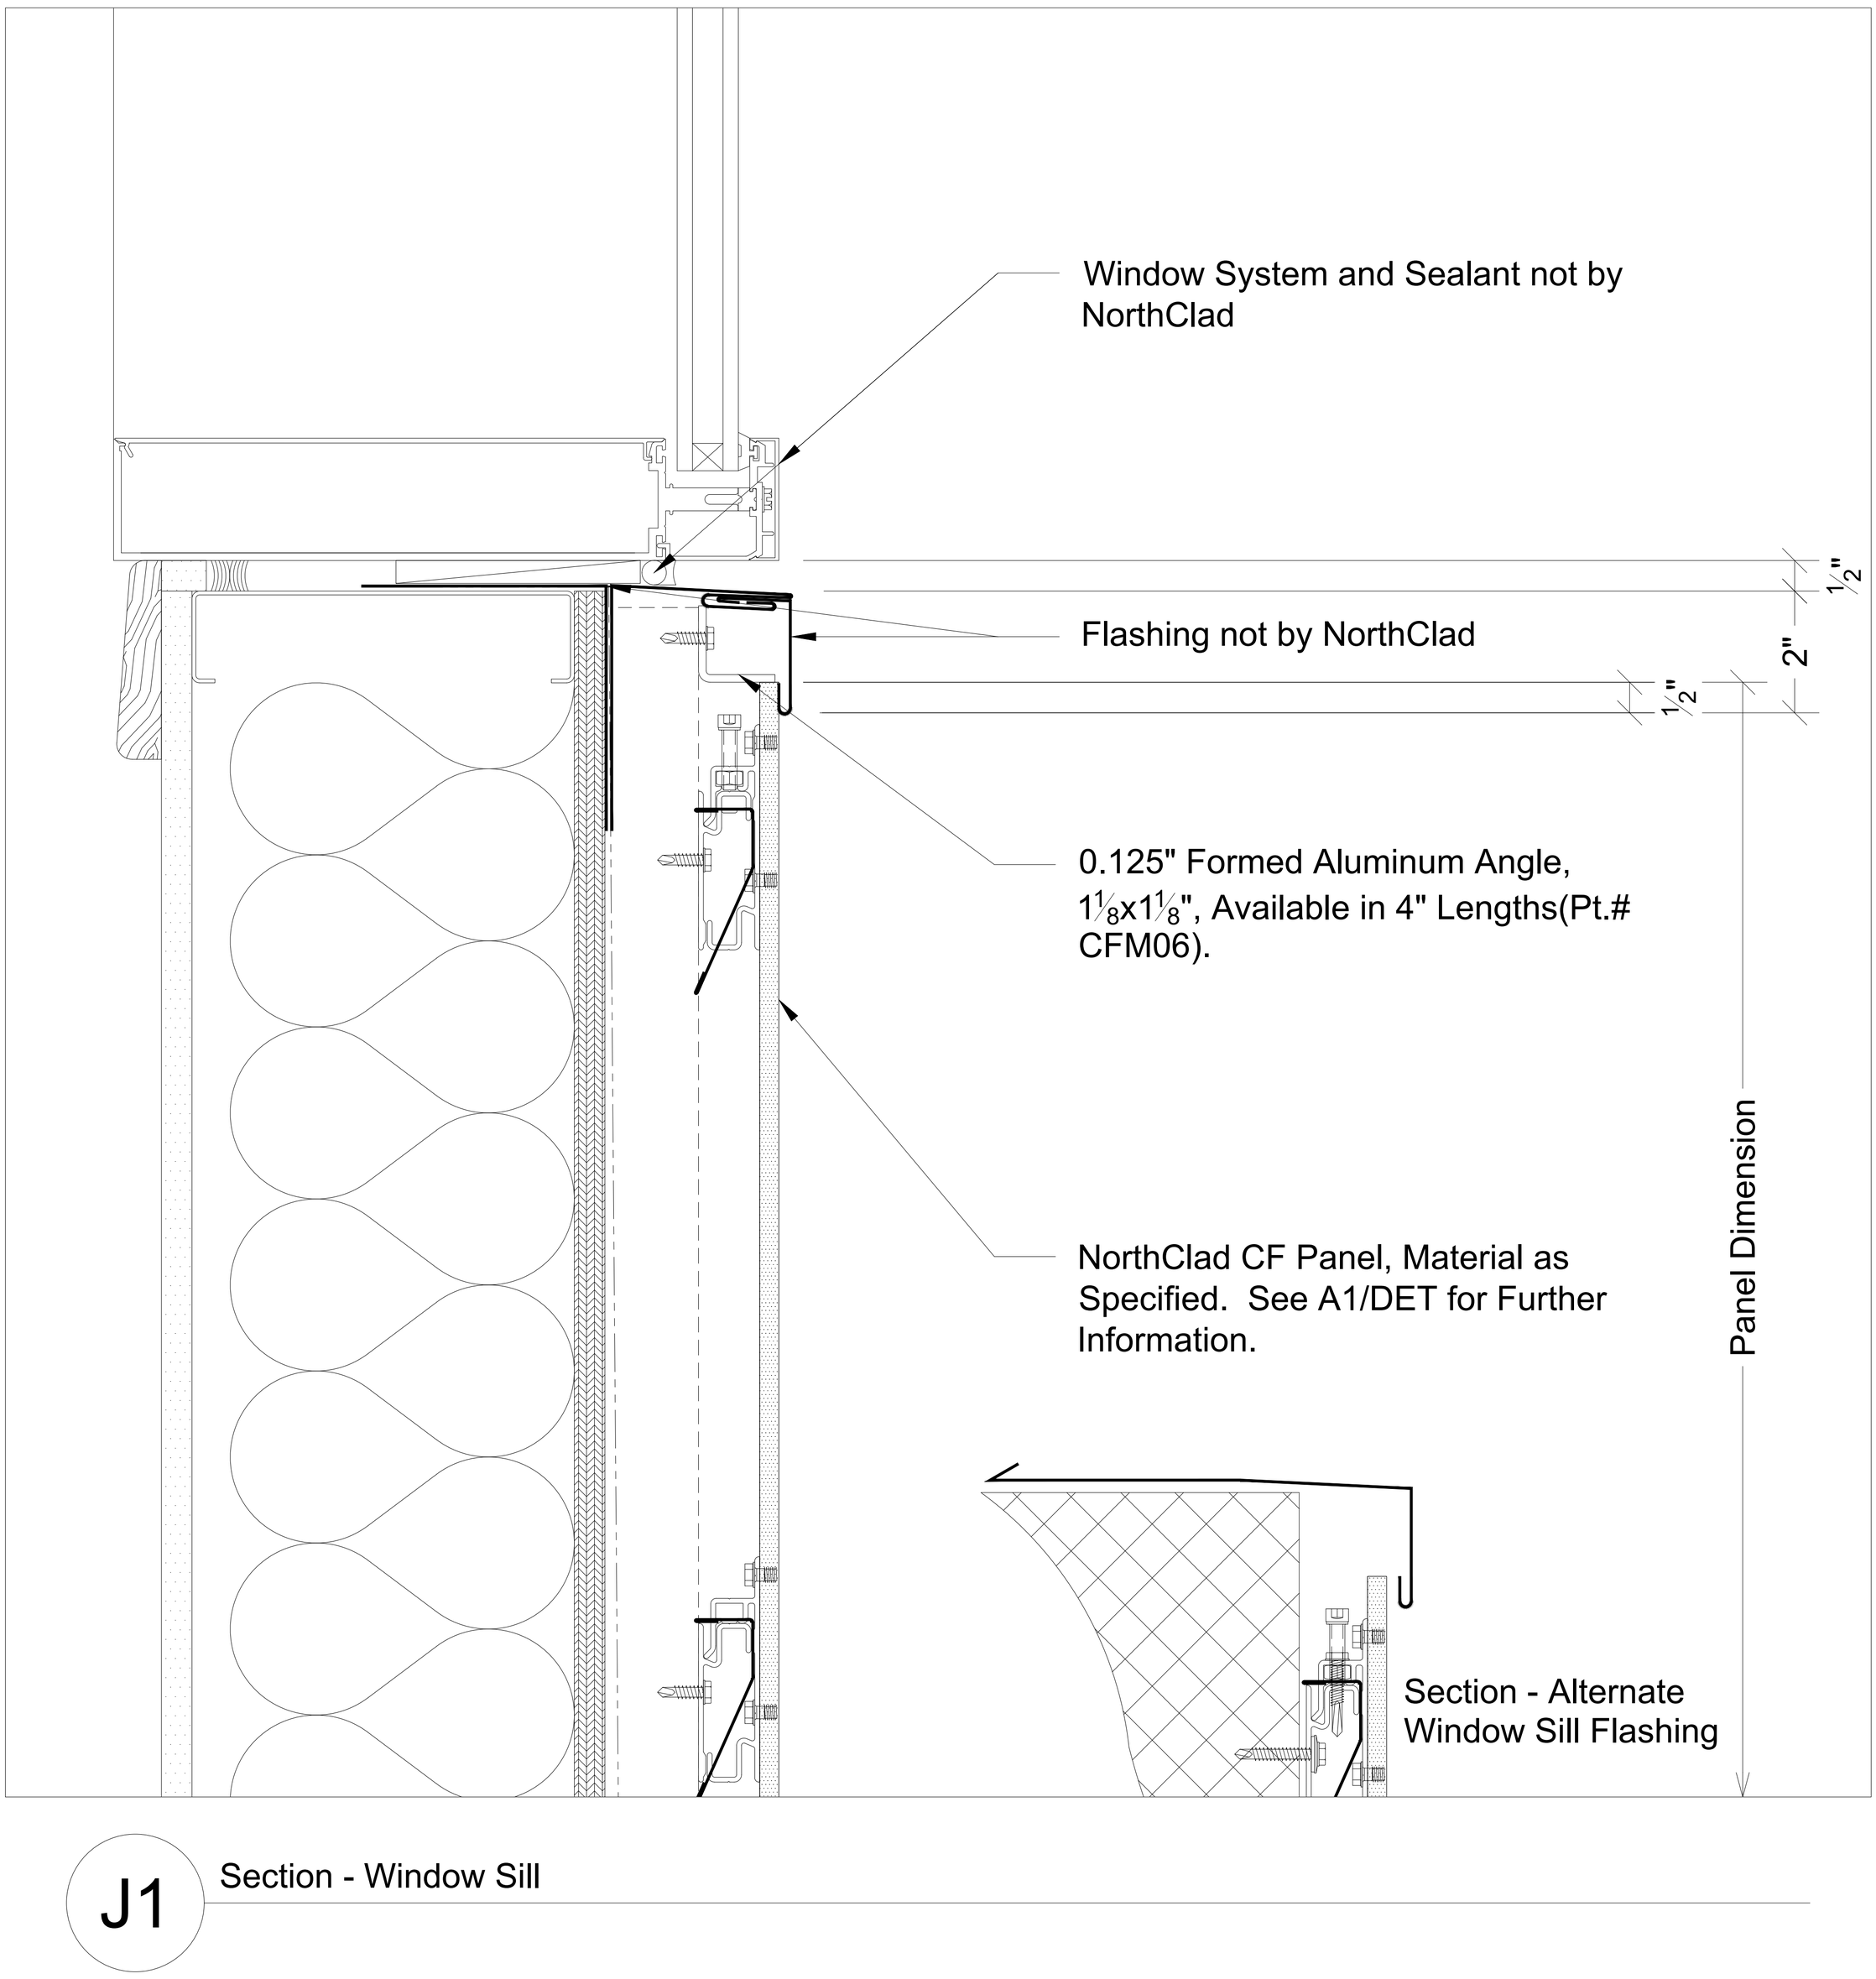

J1

Section - Window Sill