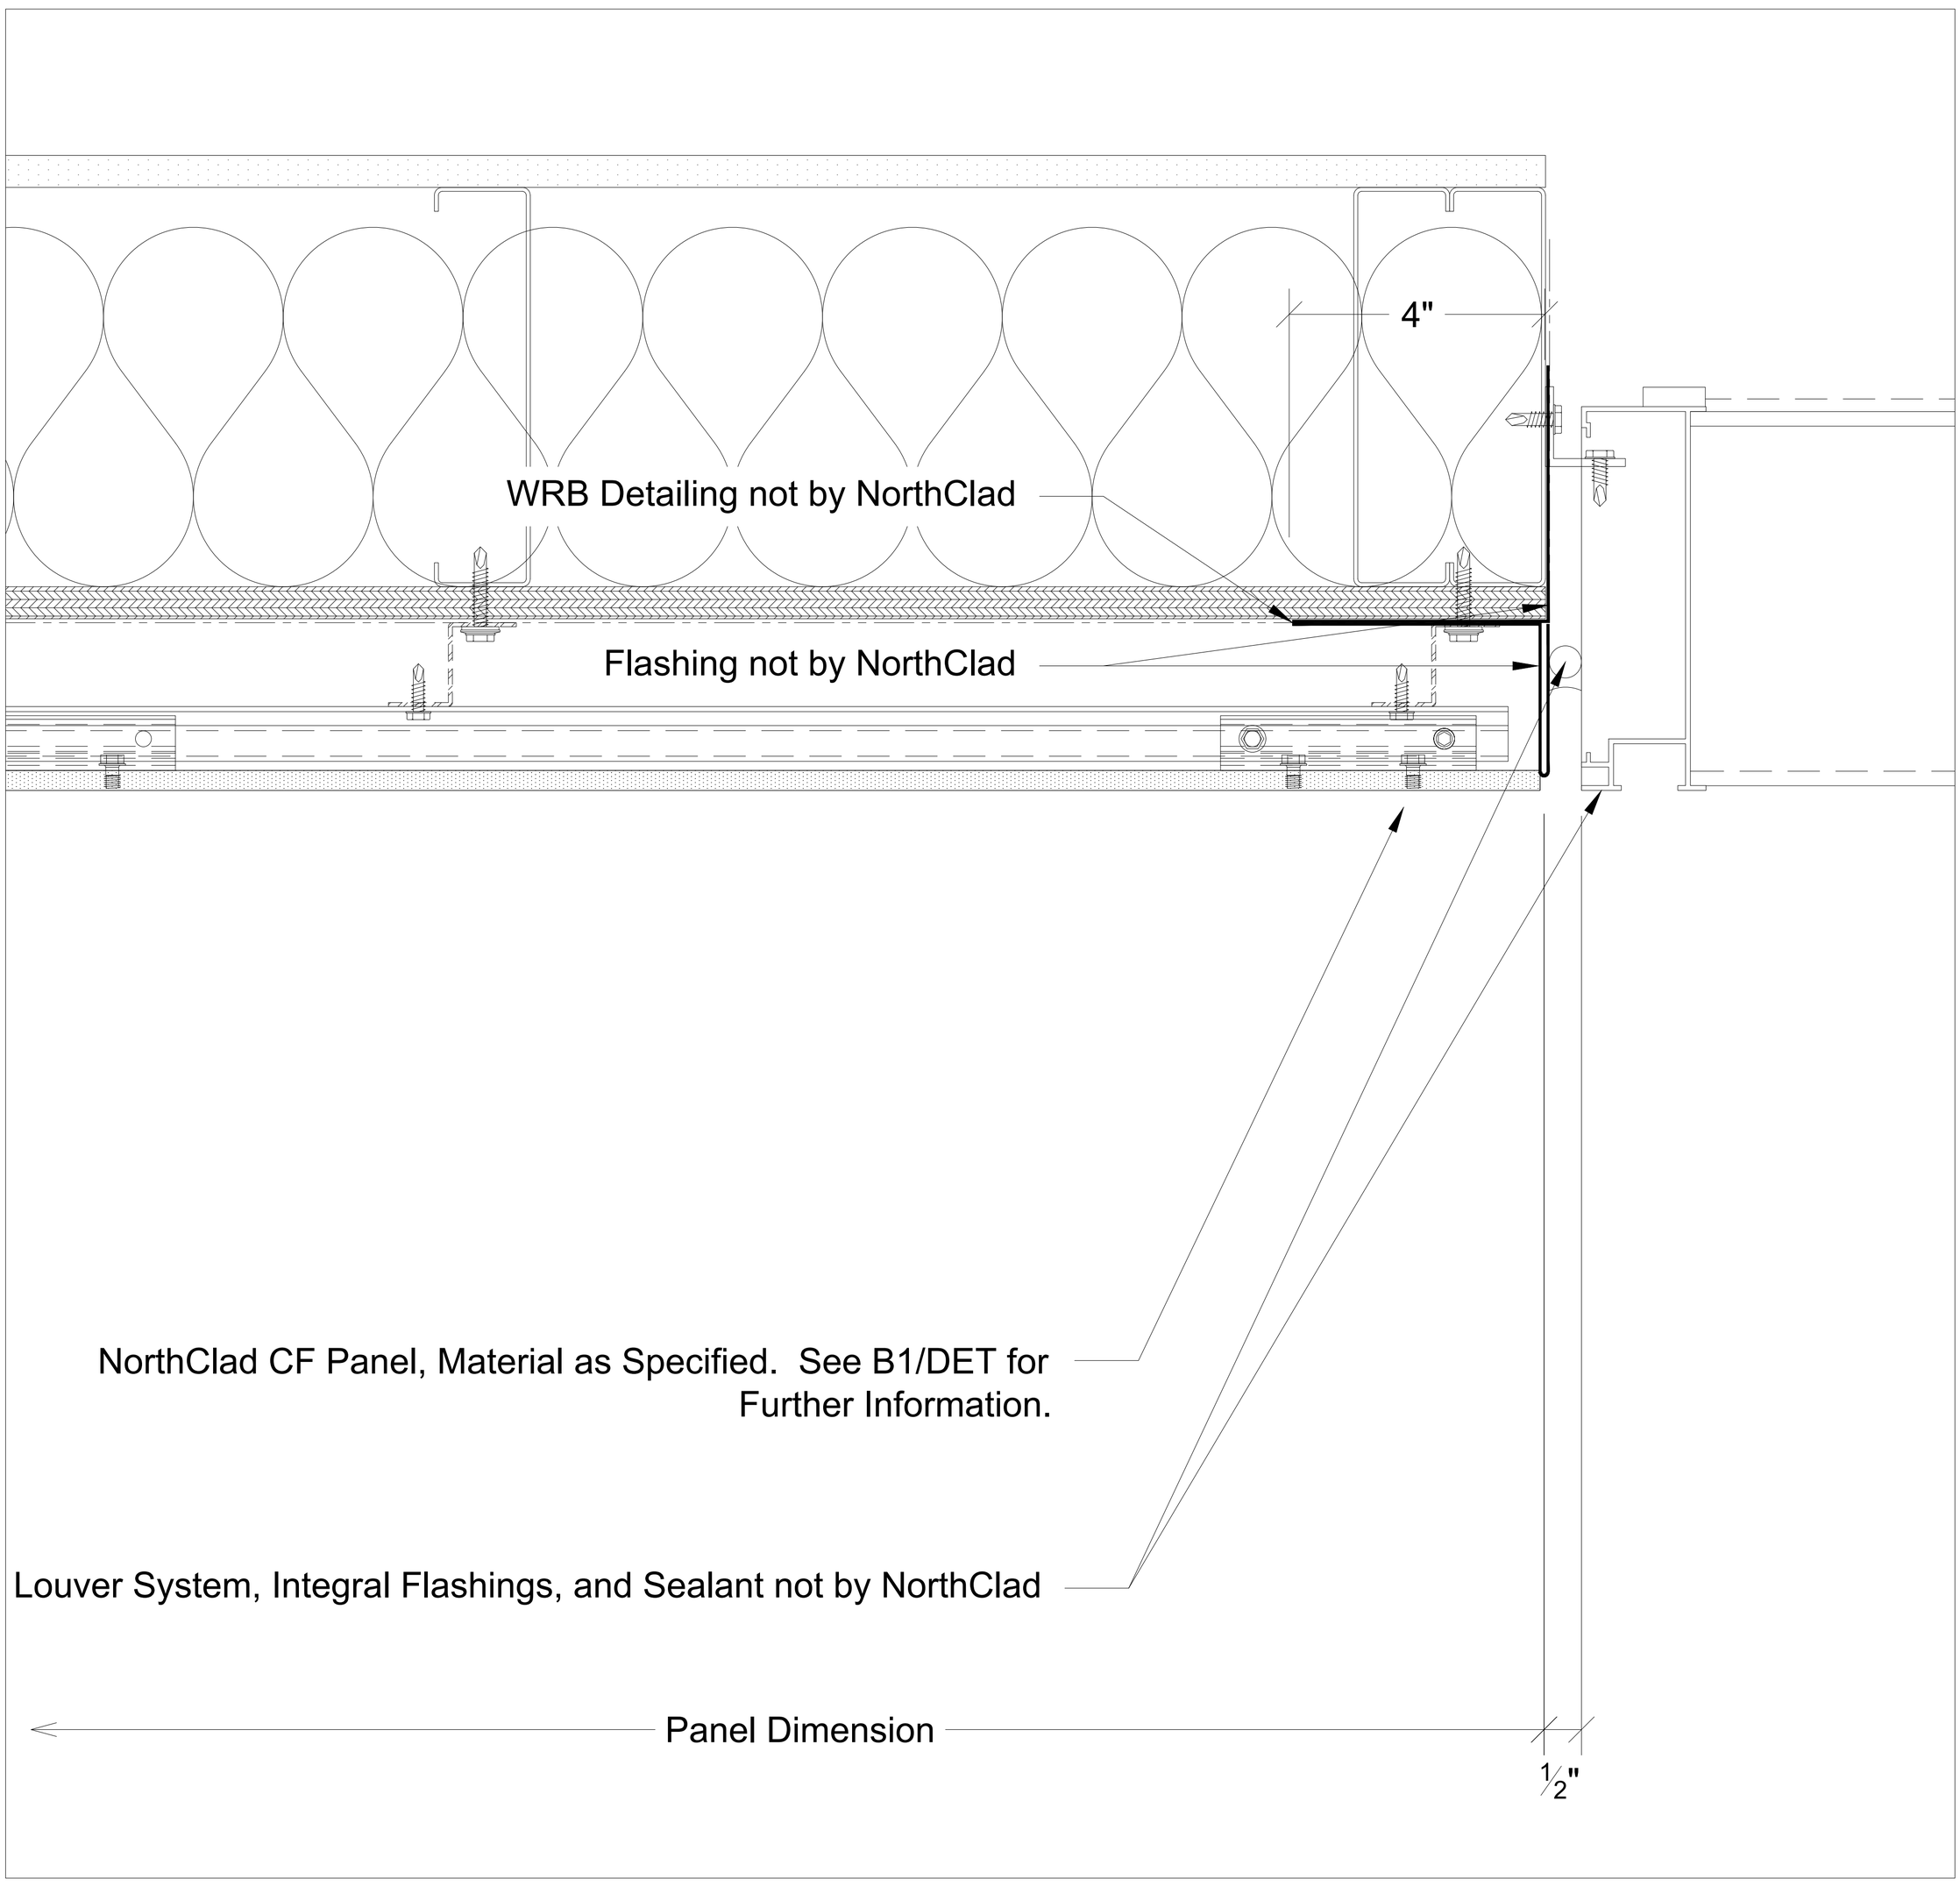


N2 Plan - Louver at Left Jamb