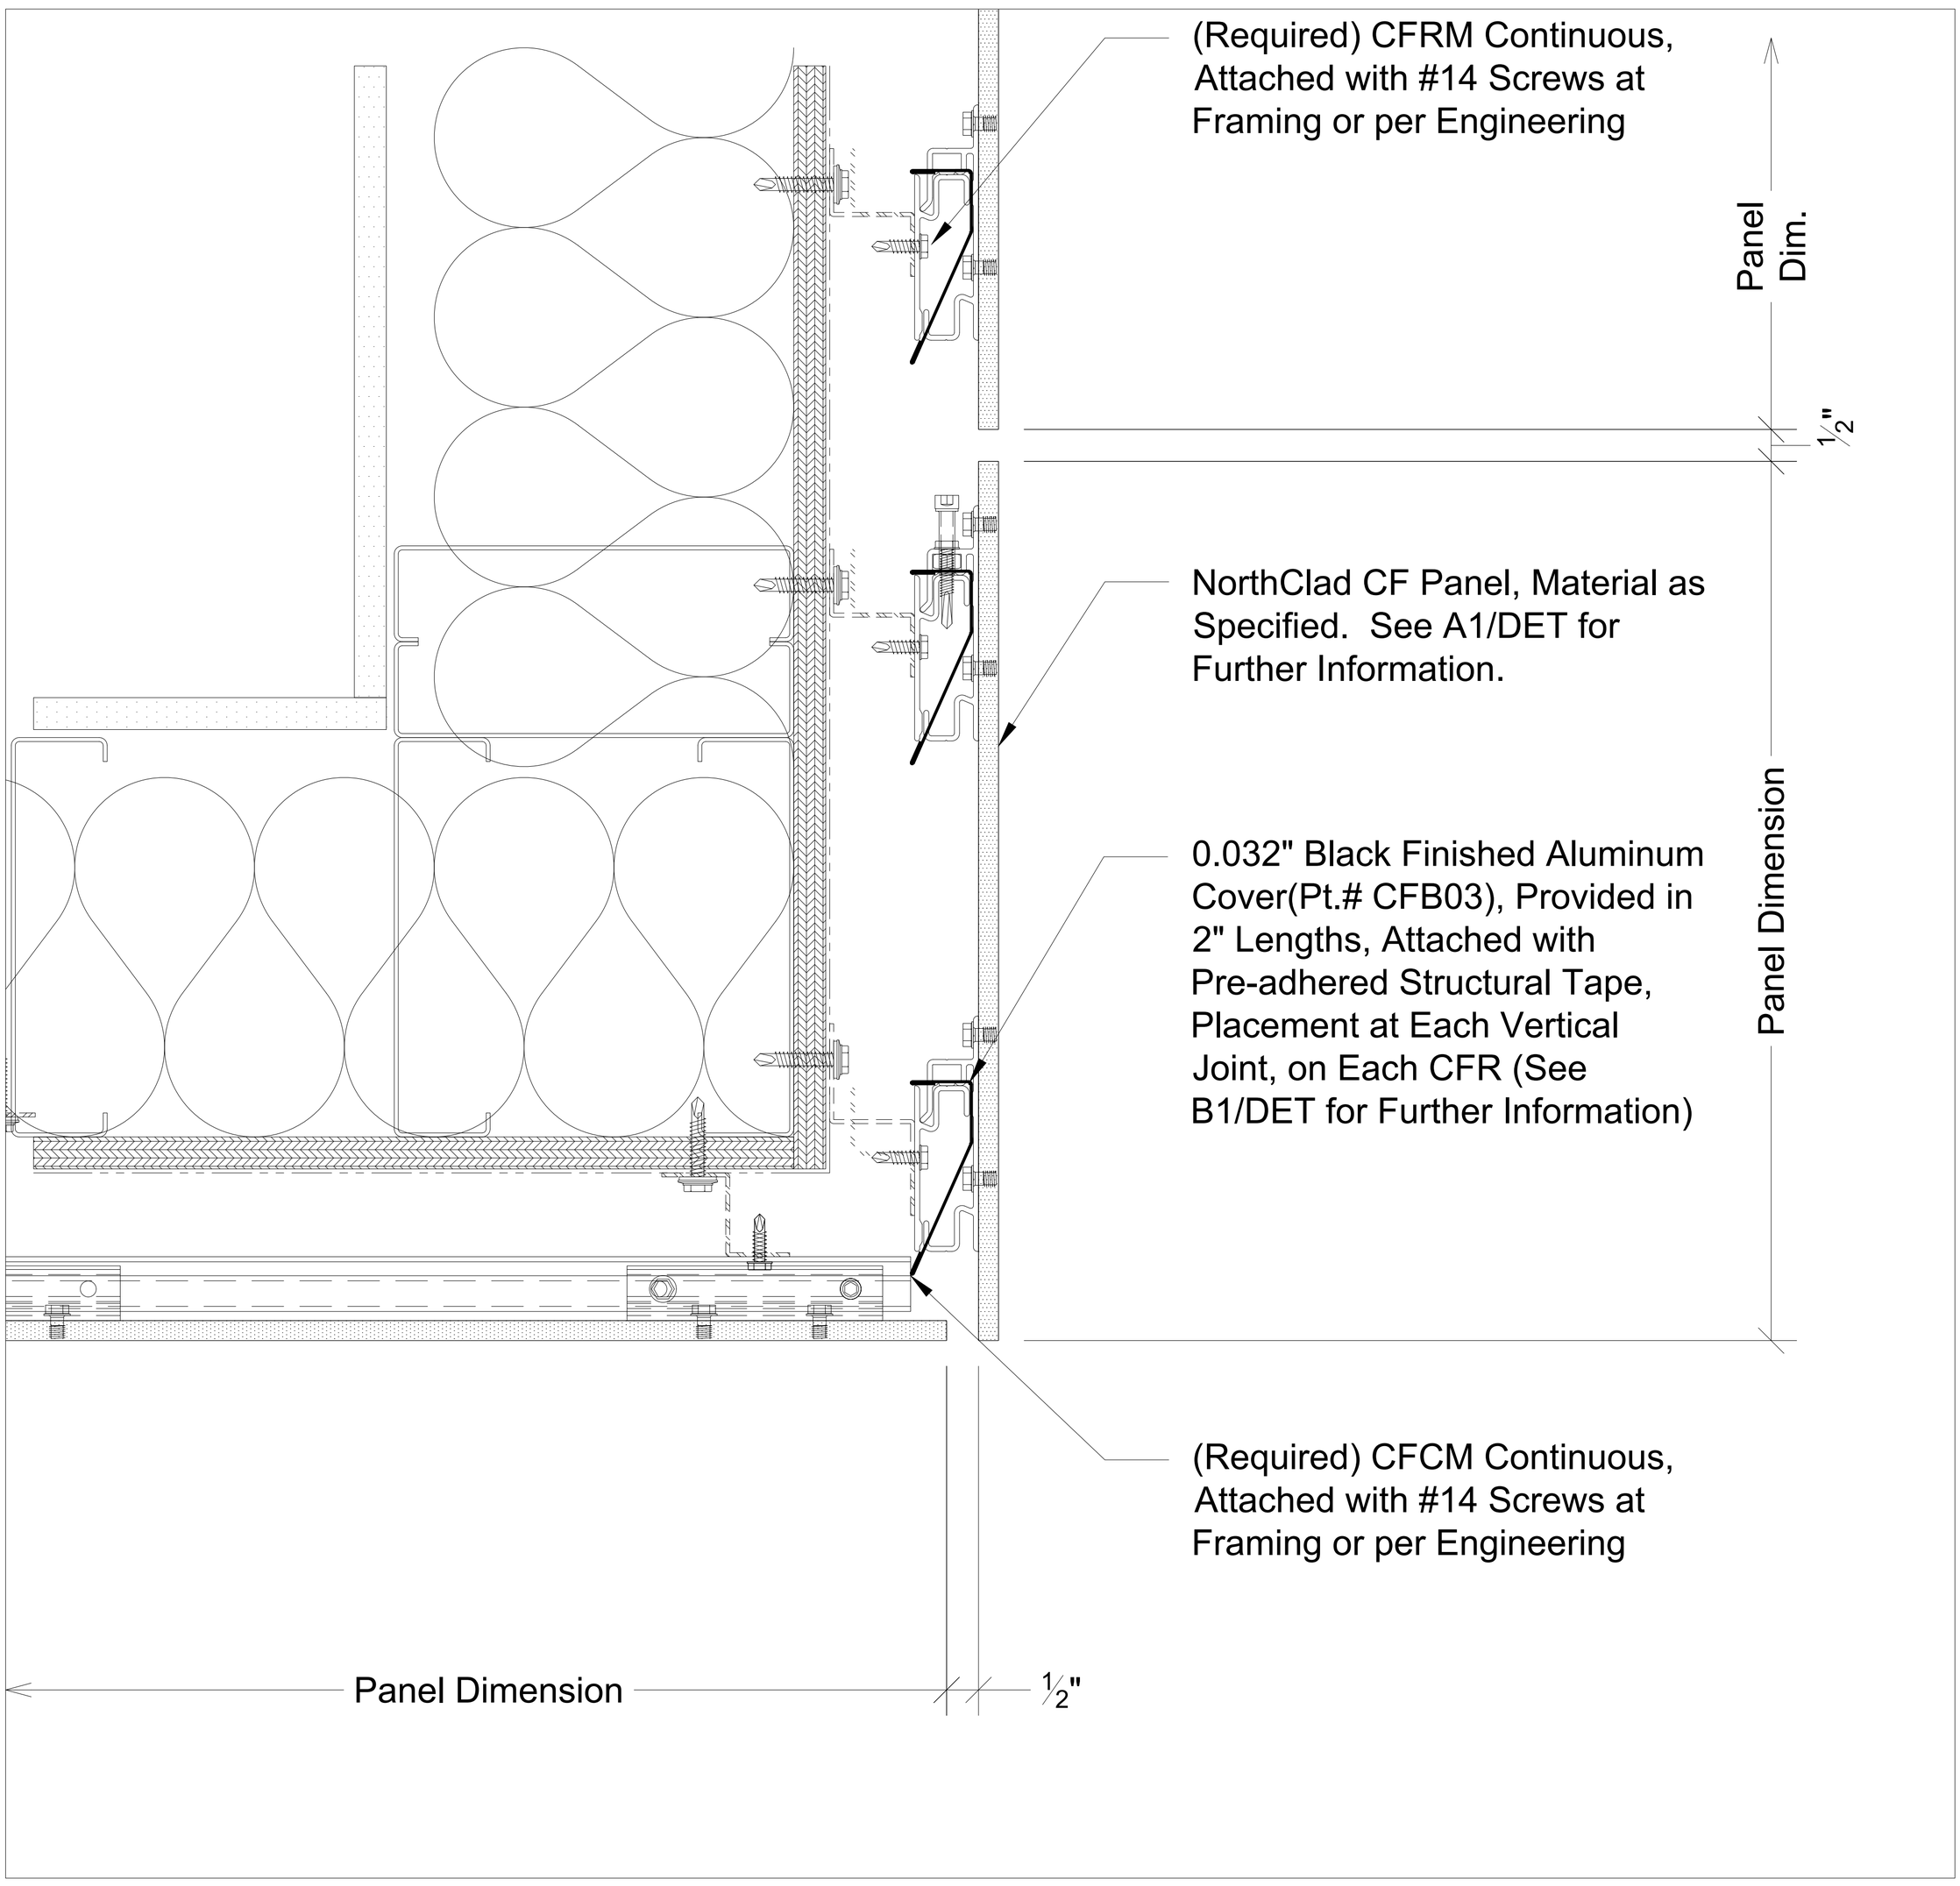

P2 Section - Fascia to Soffit