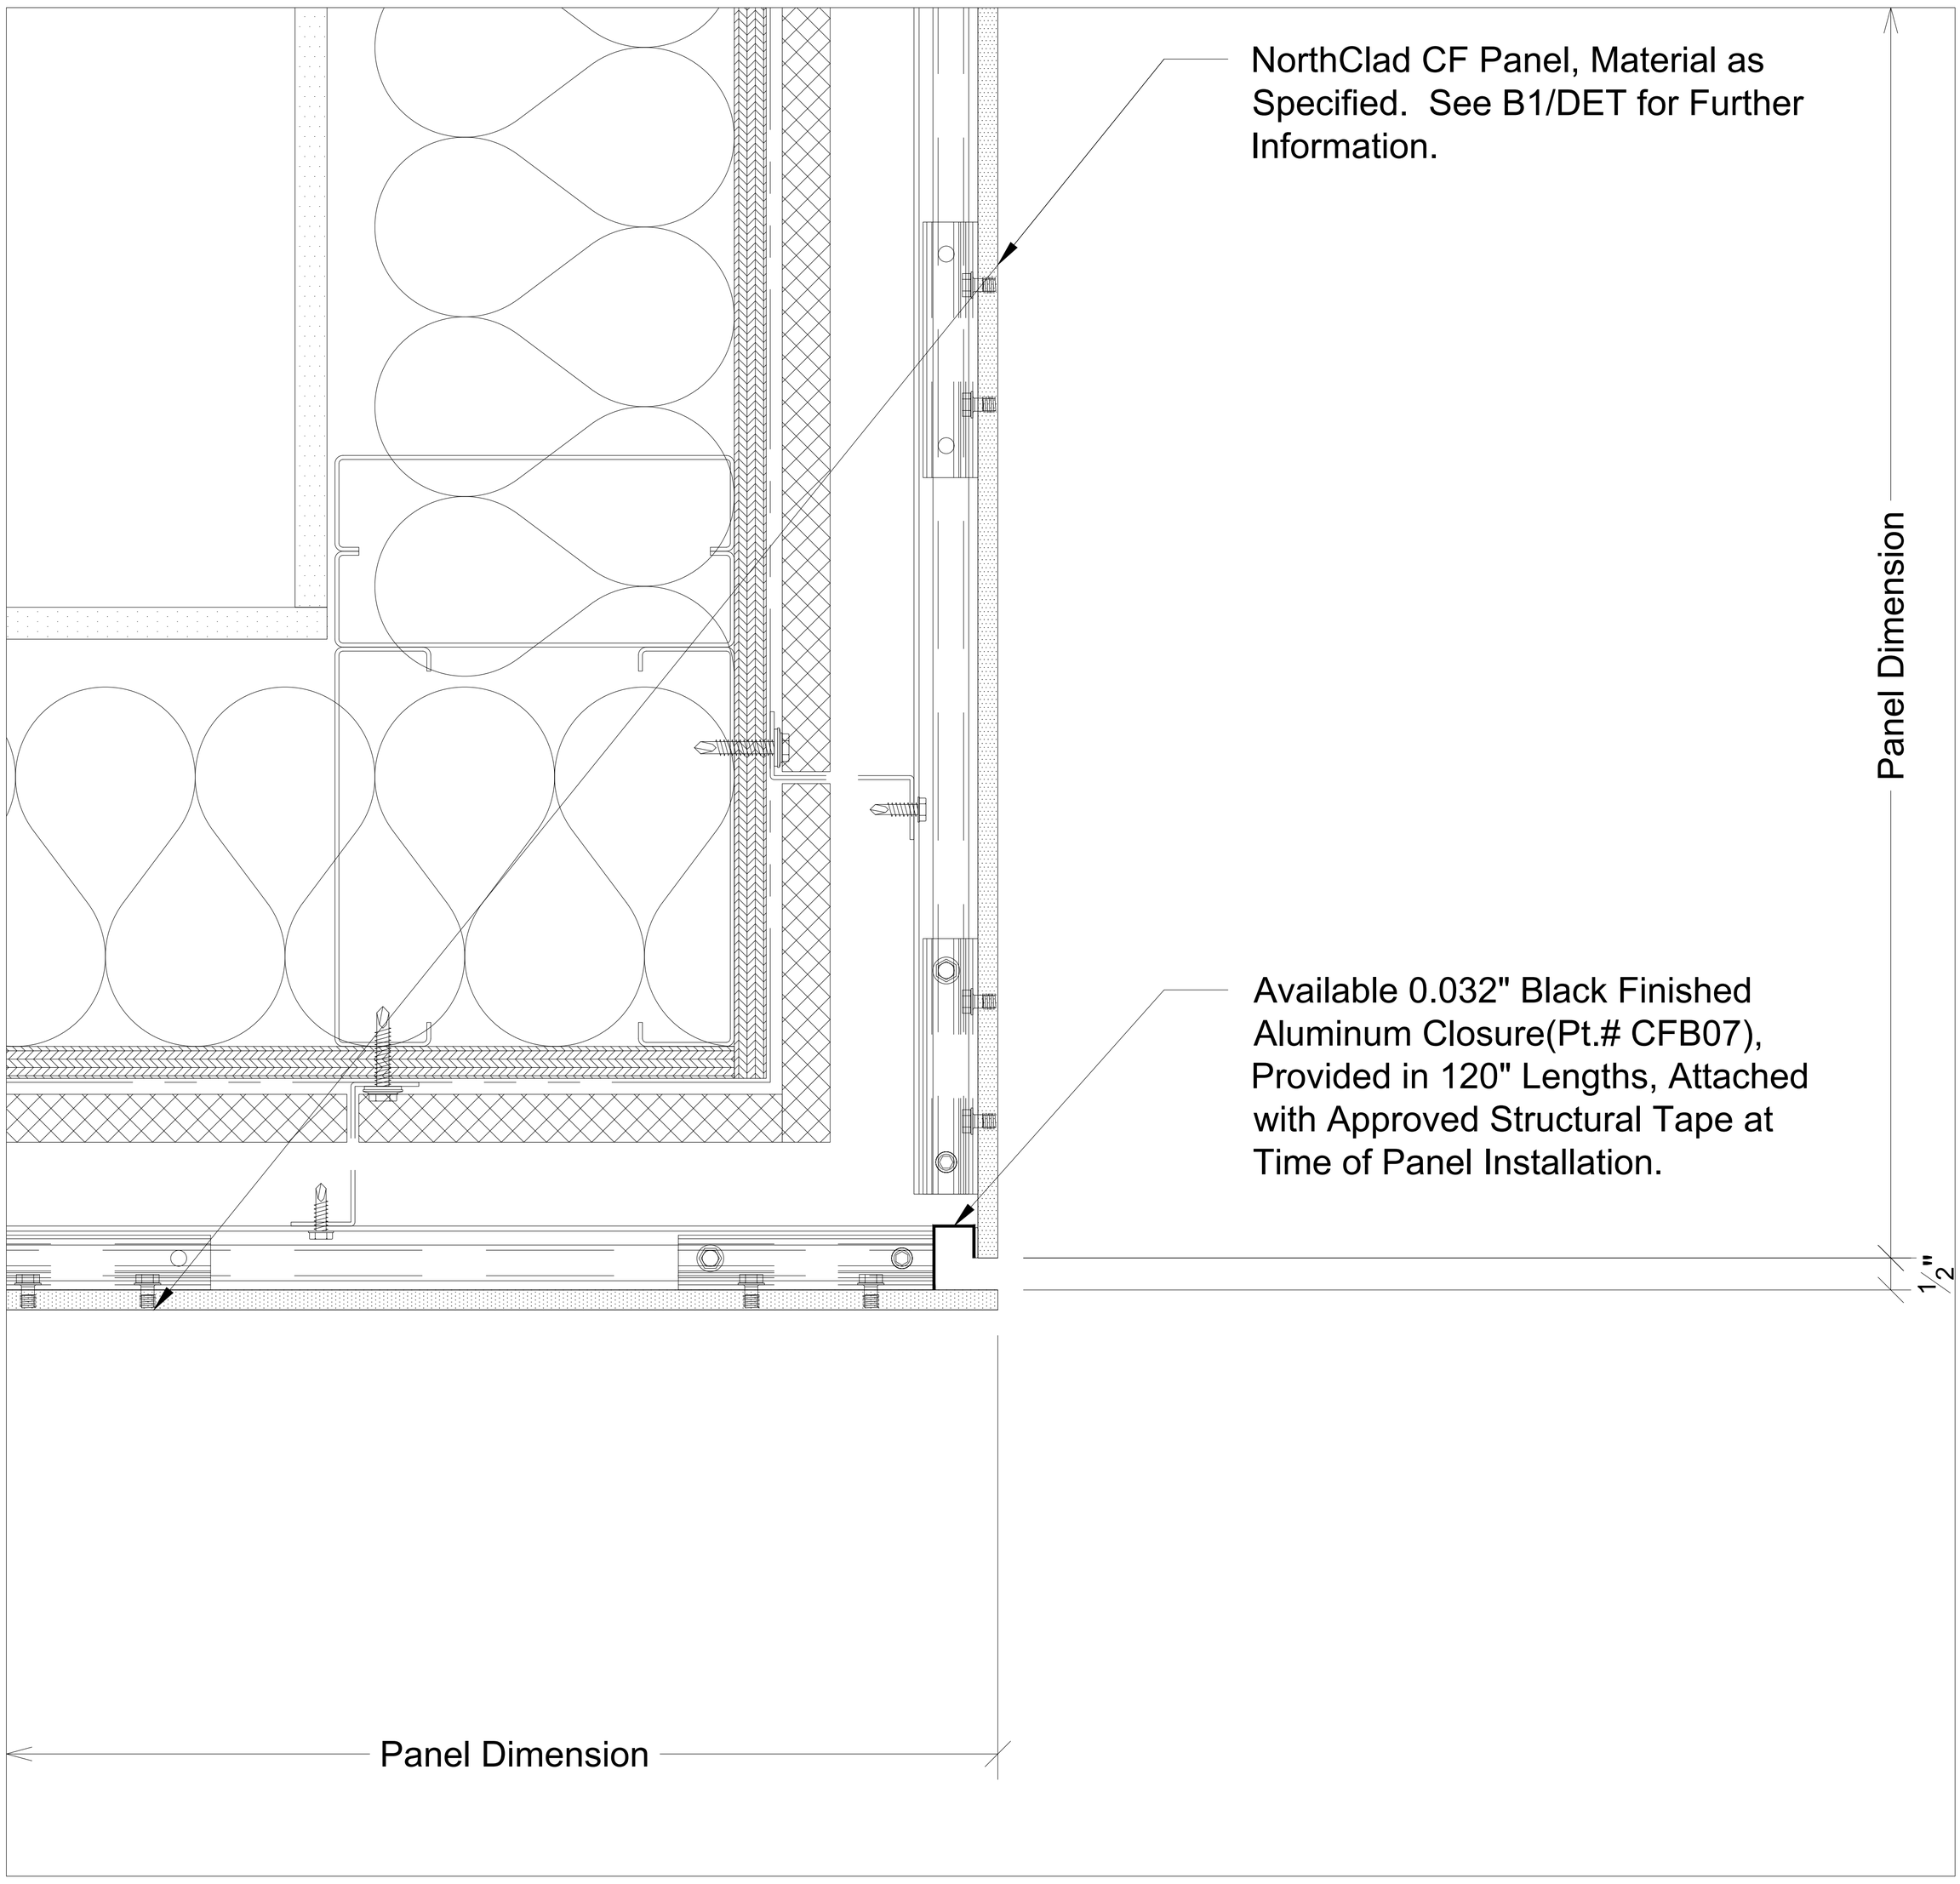

G1 Plan - Outside Corner