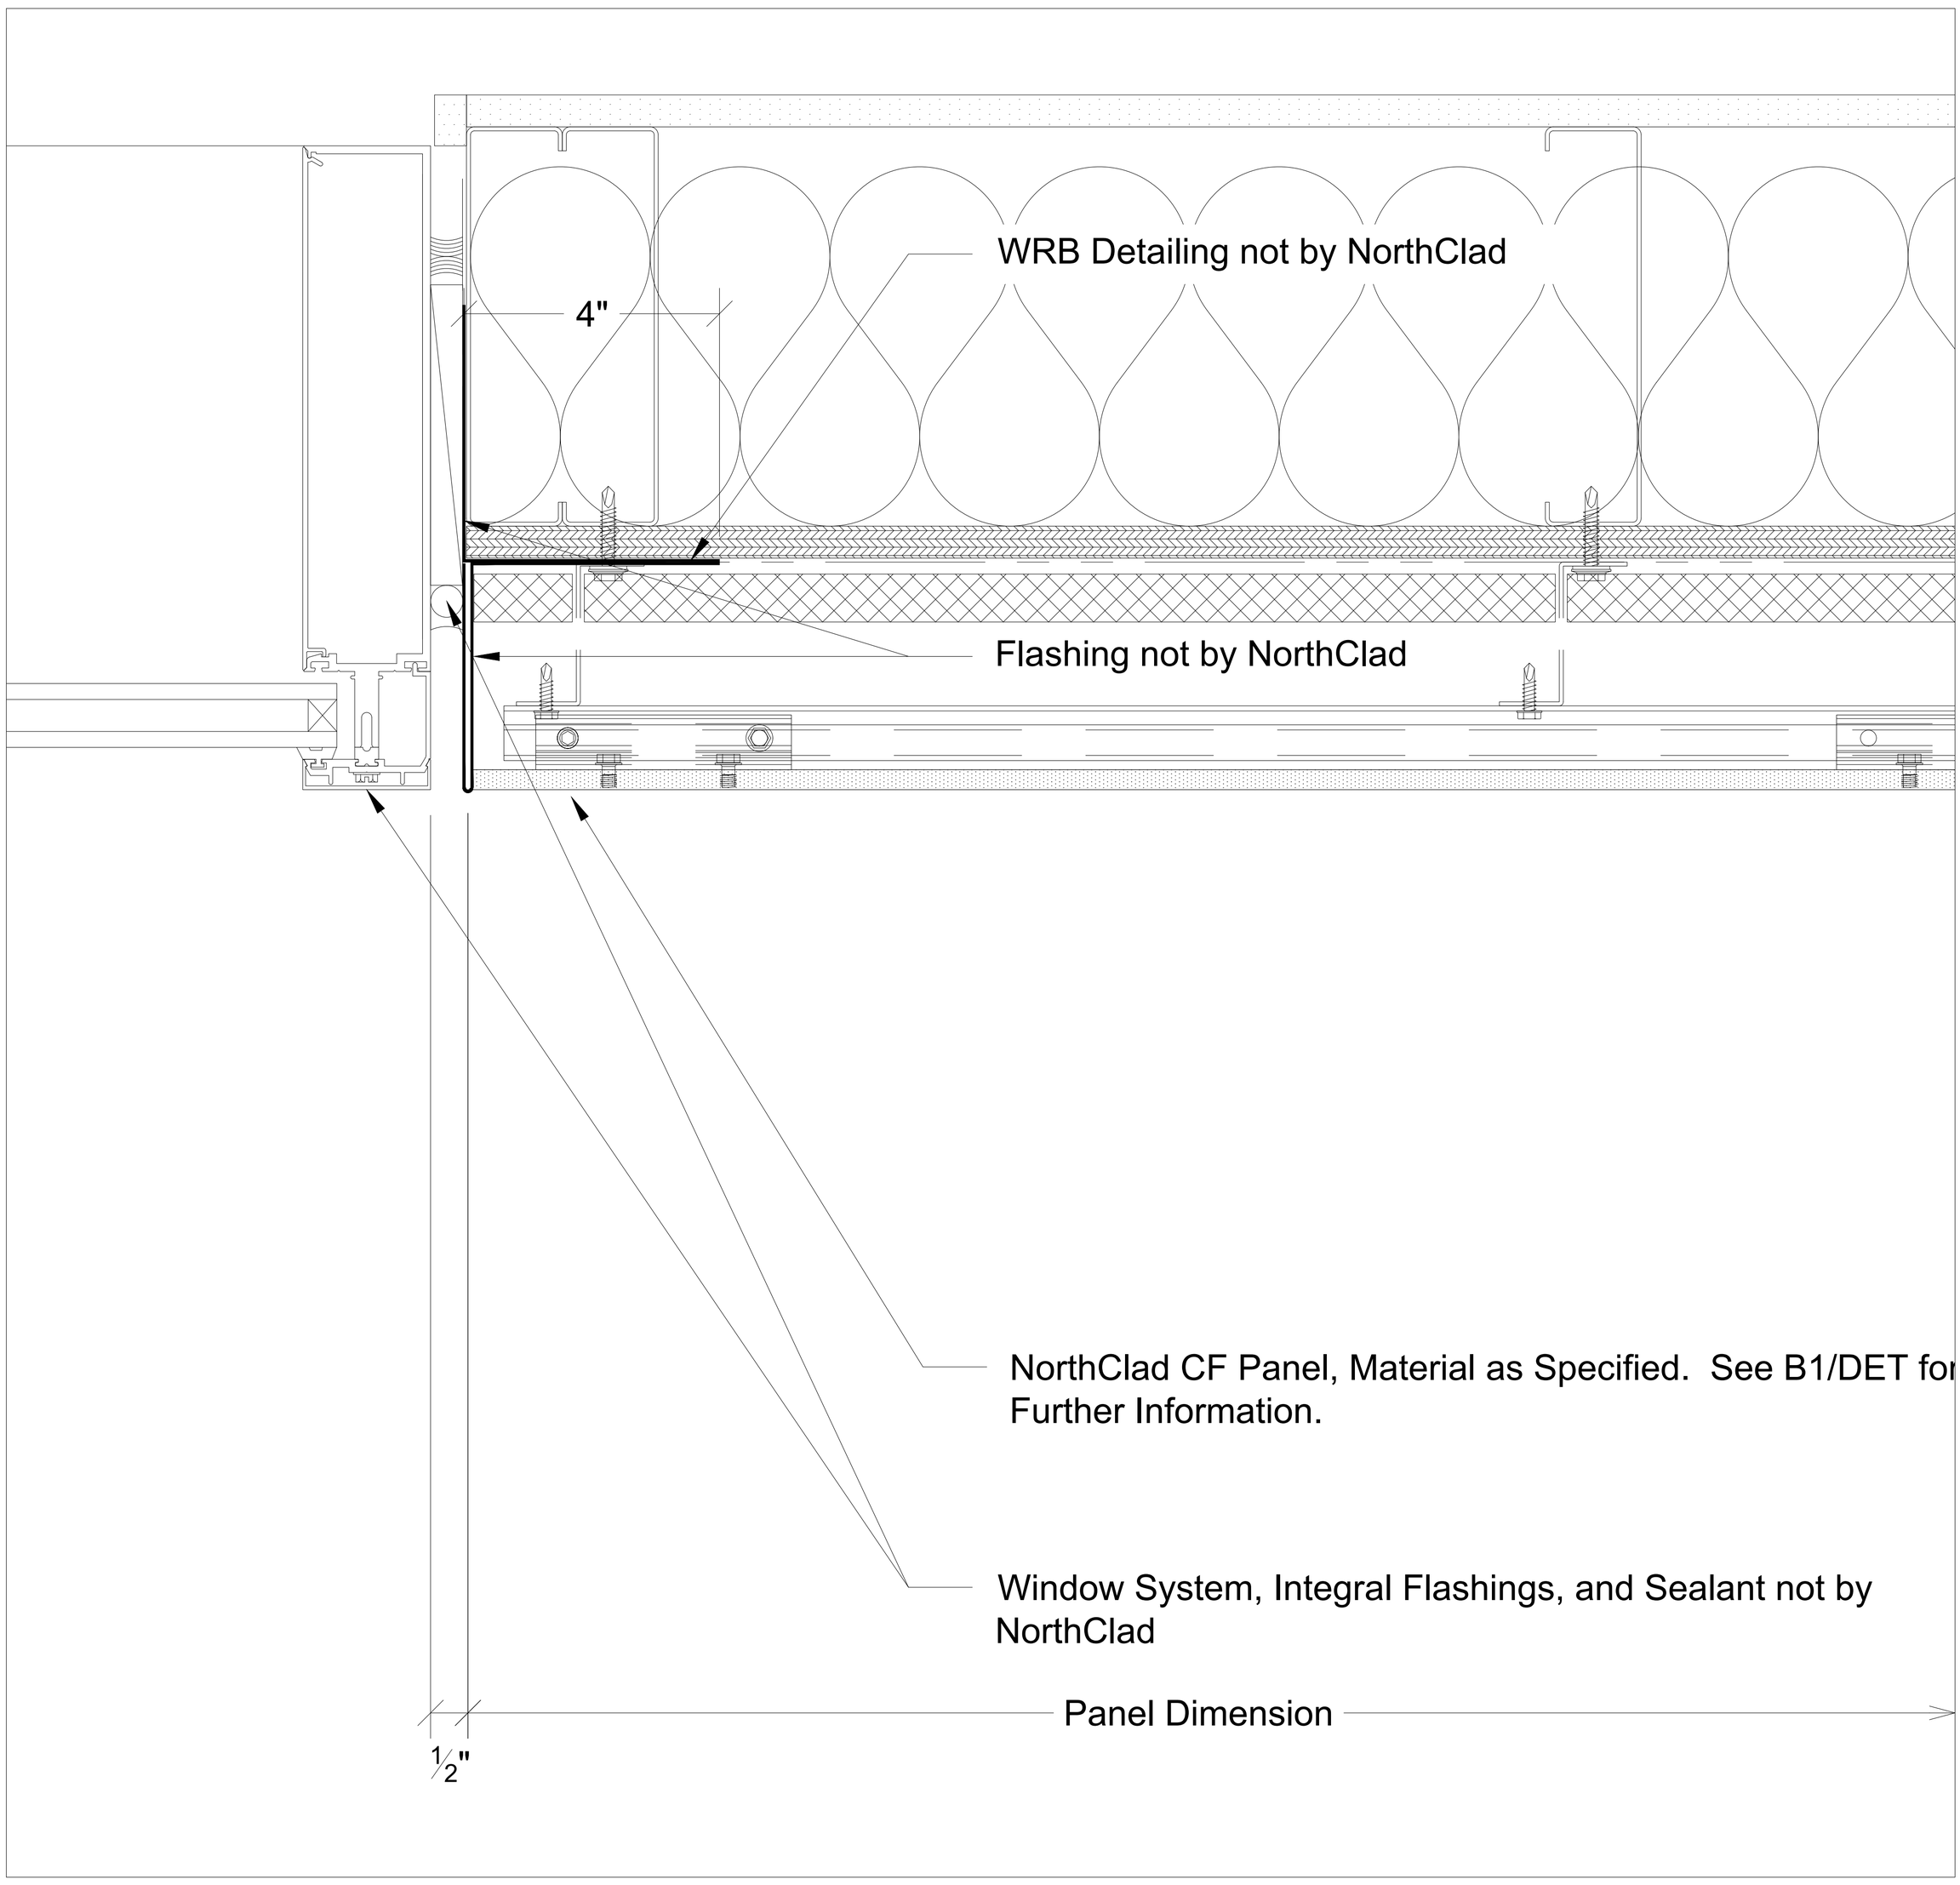

M1 Plan - Window at Right Jamb