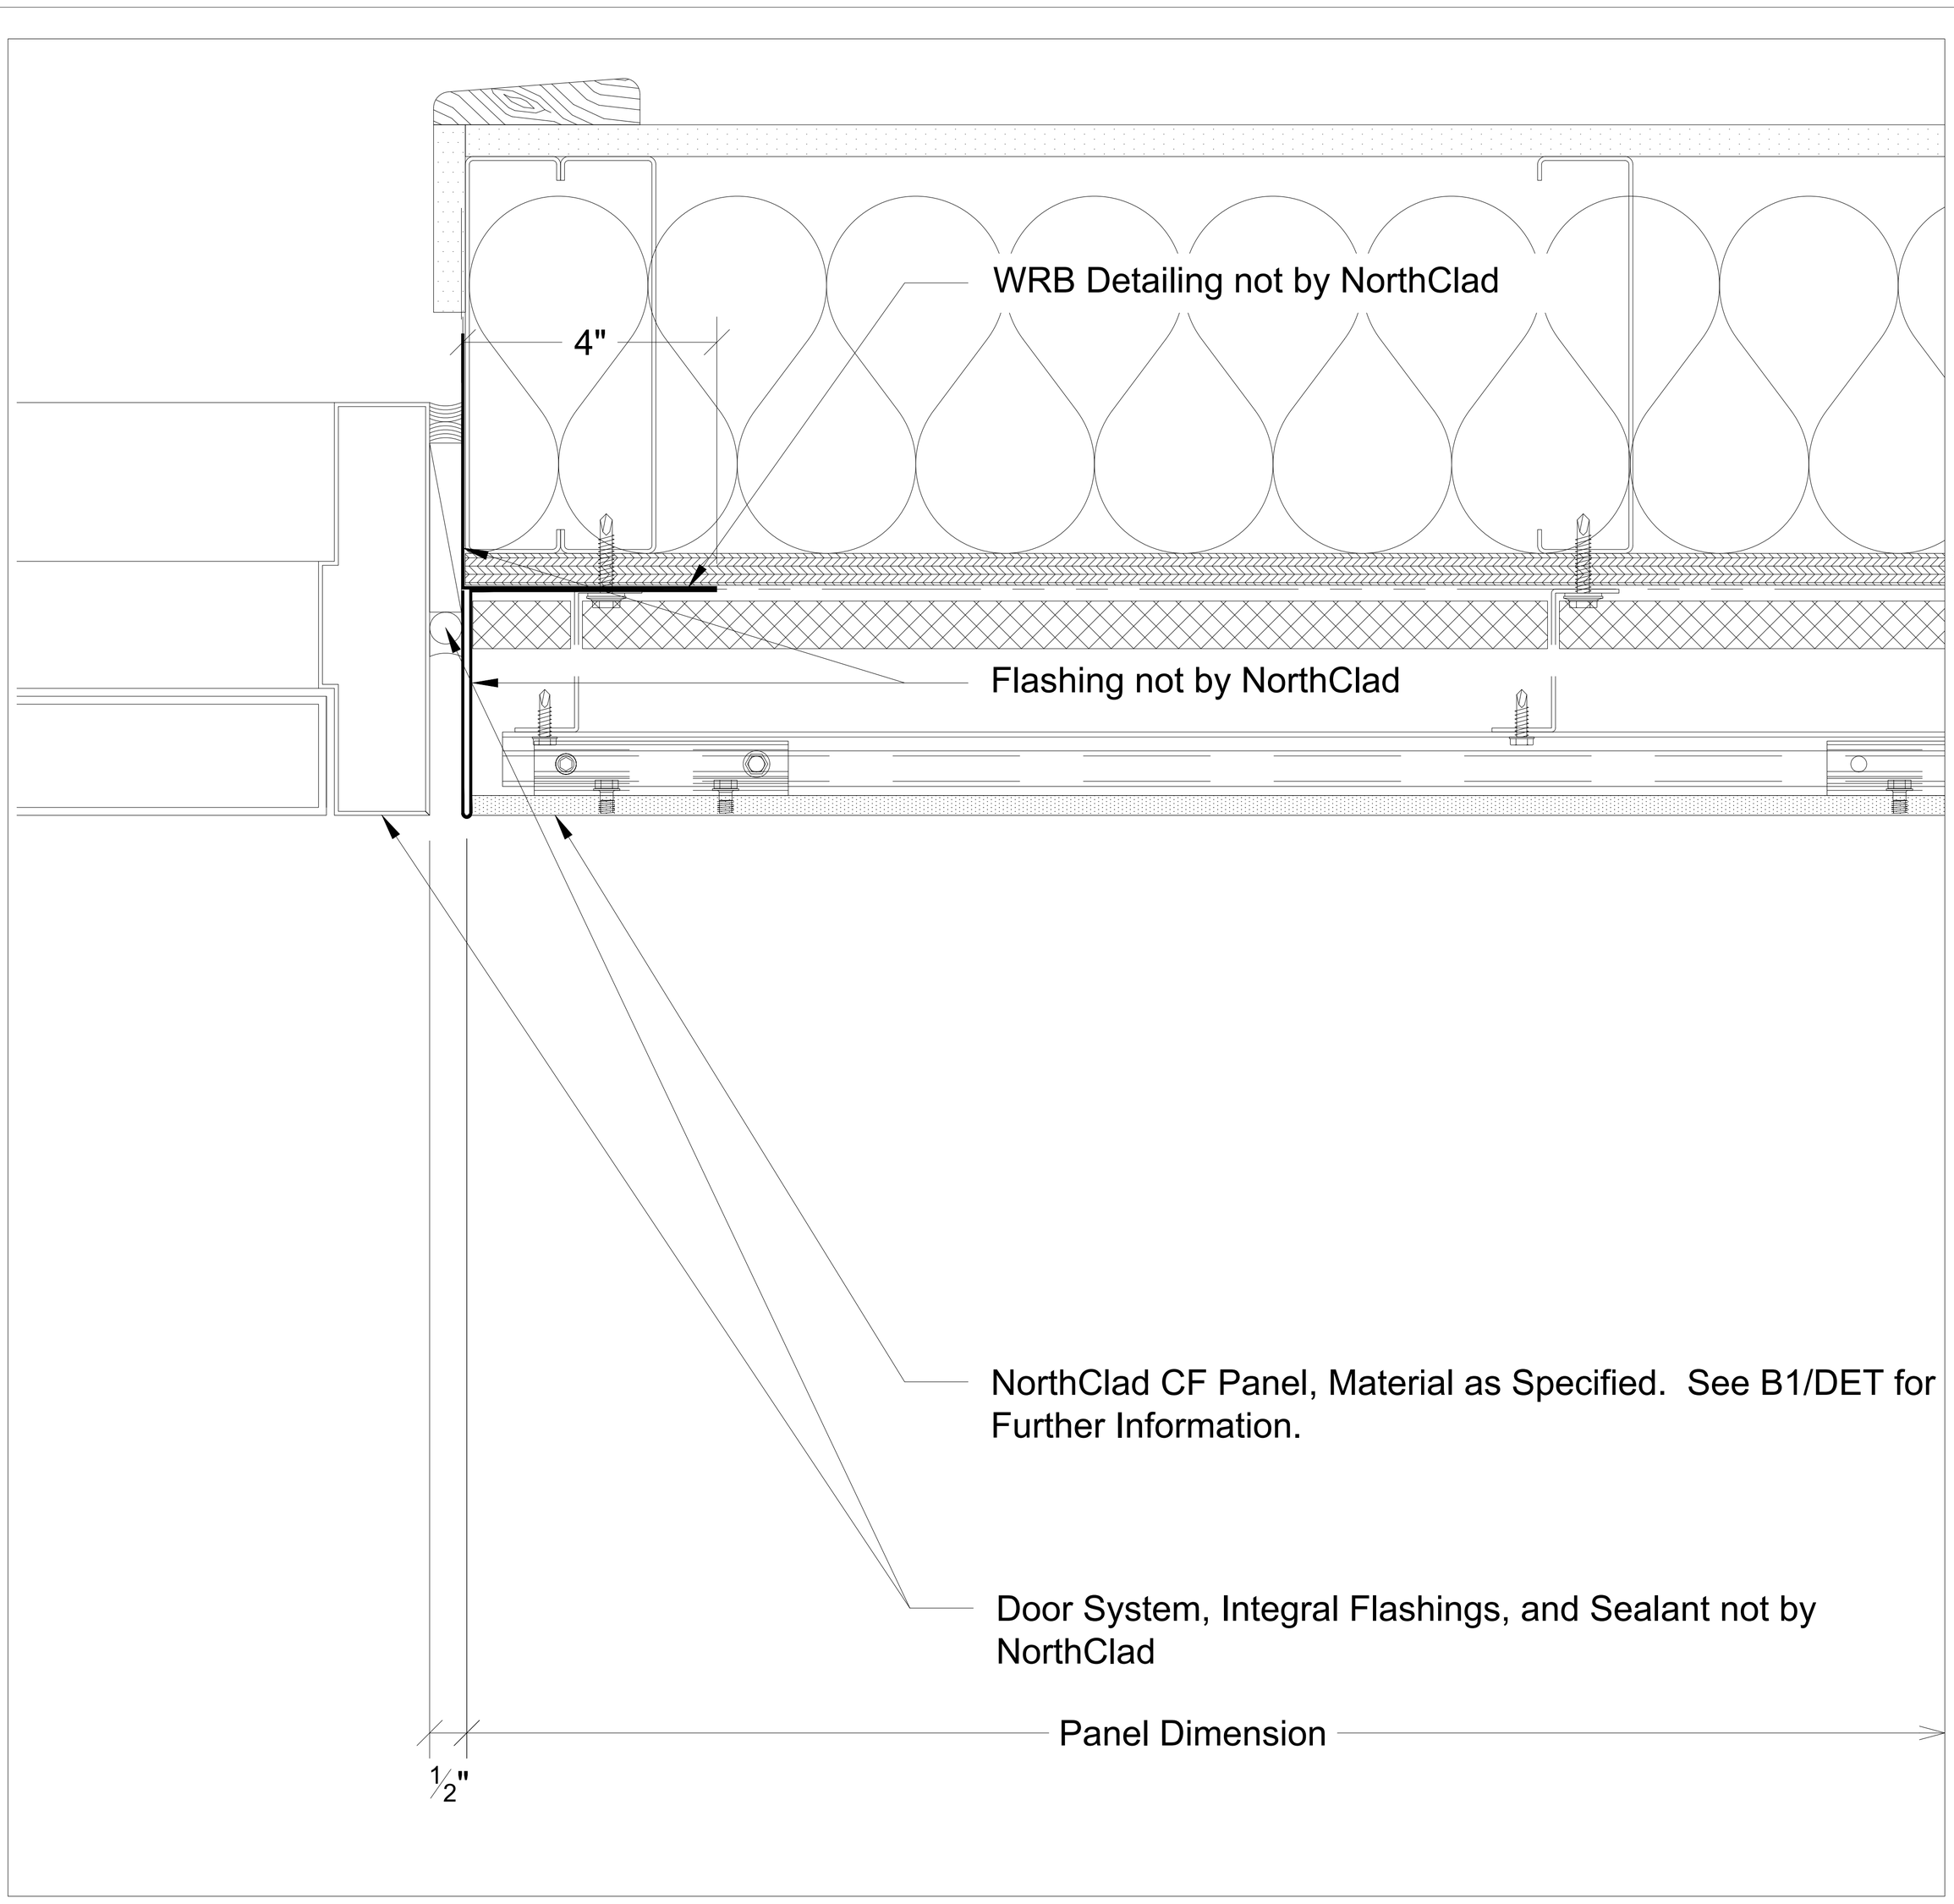

M3 Plan - Door at Right Jamb