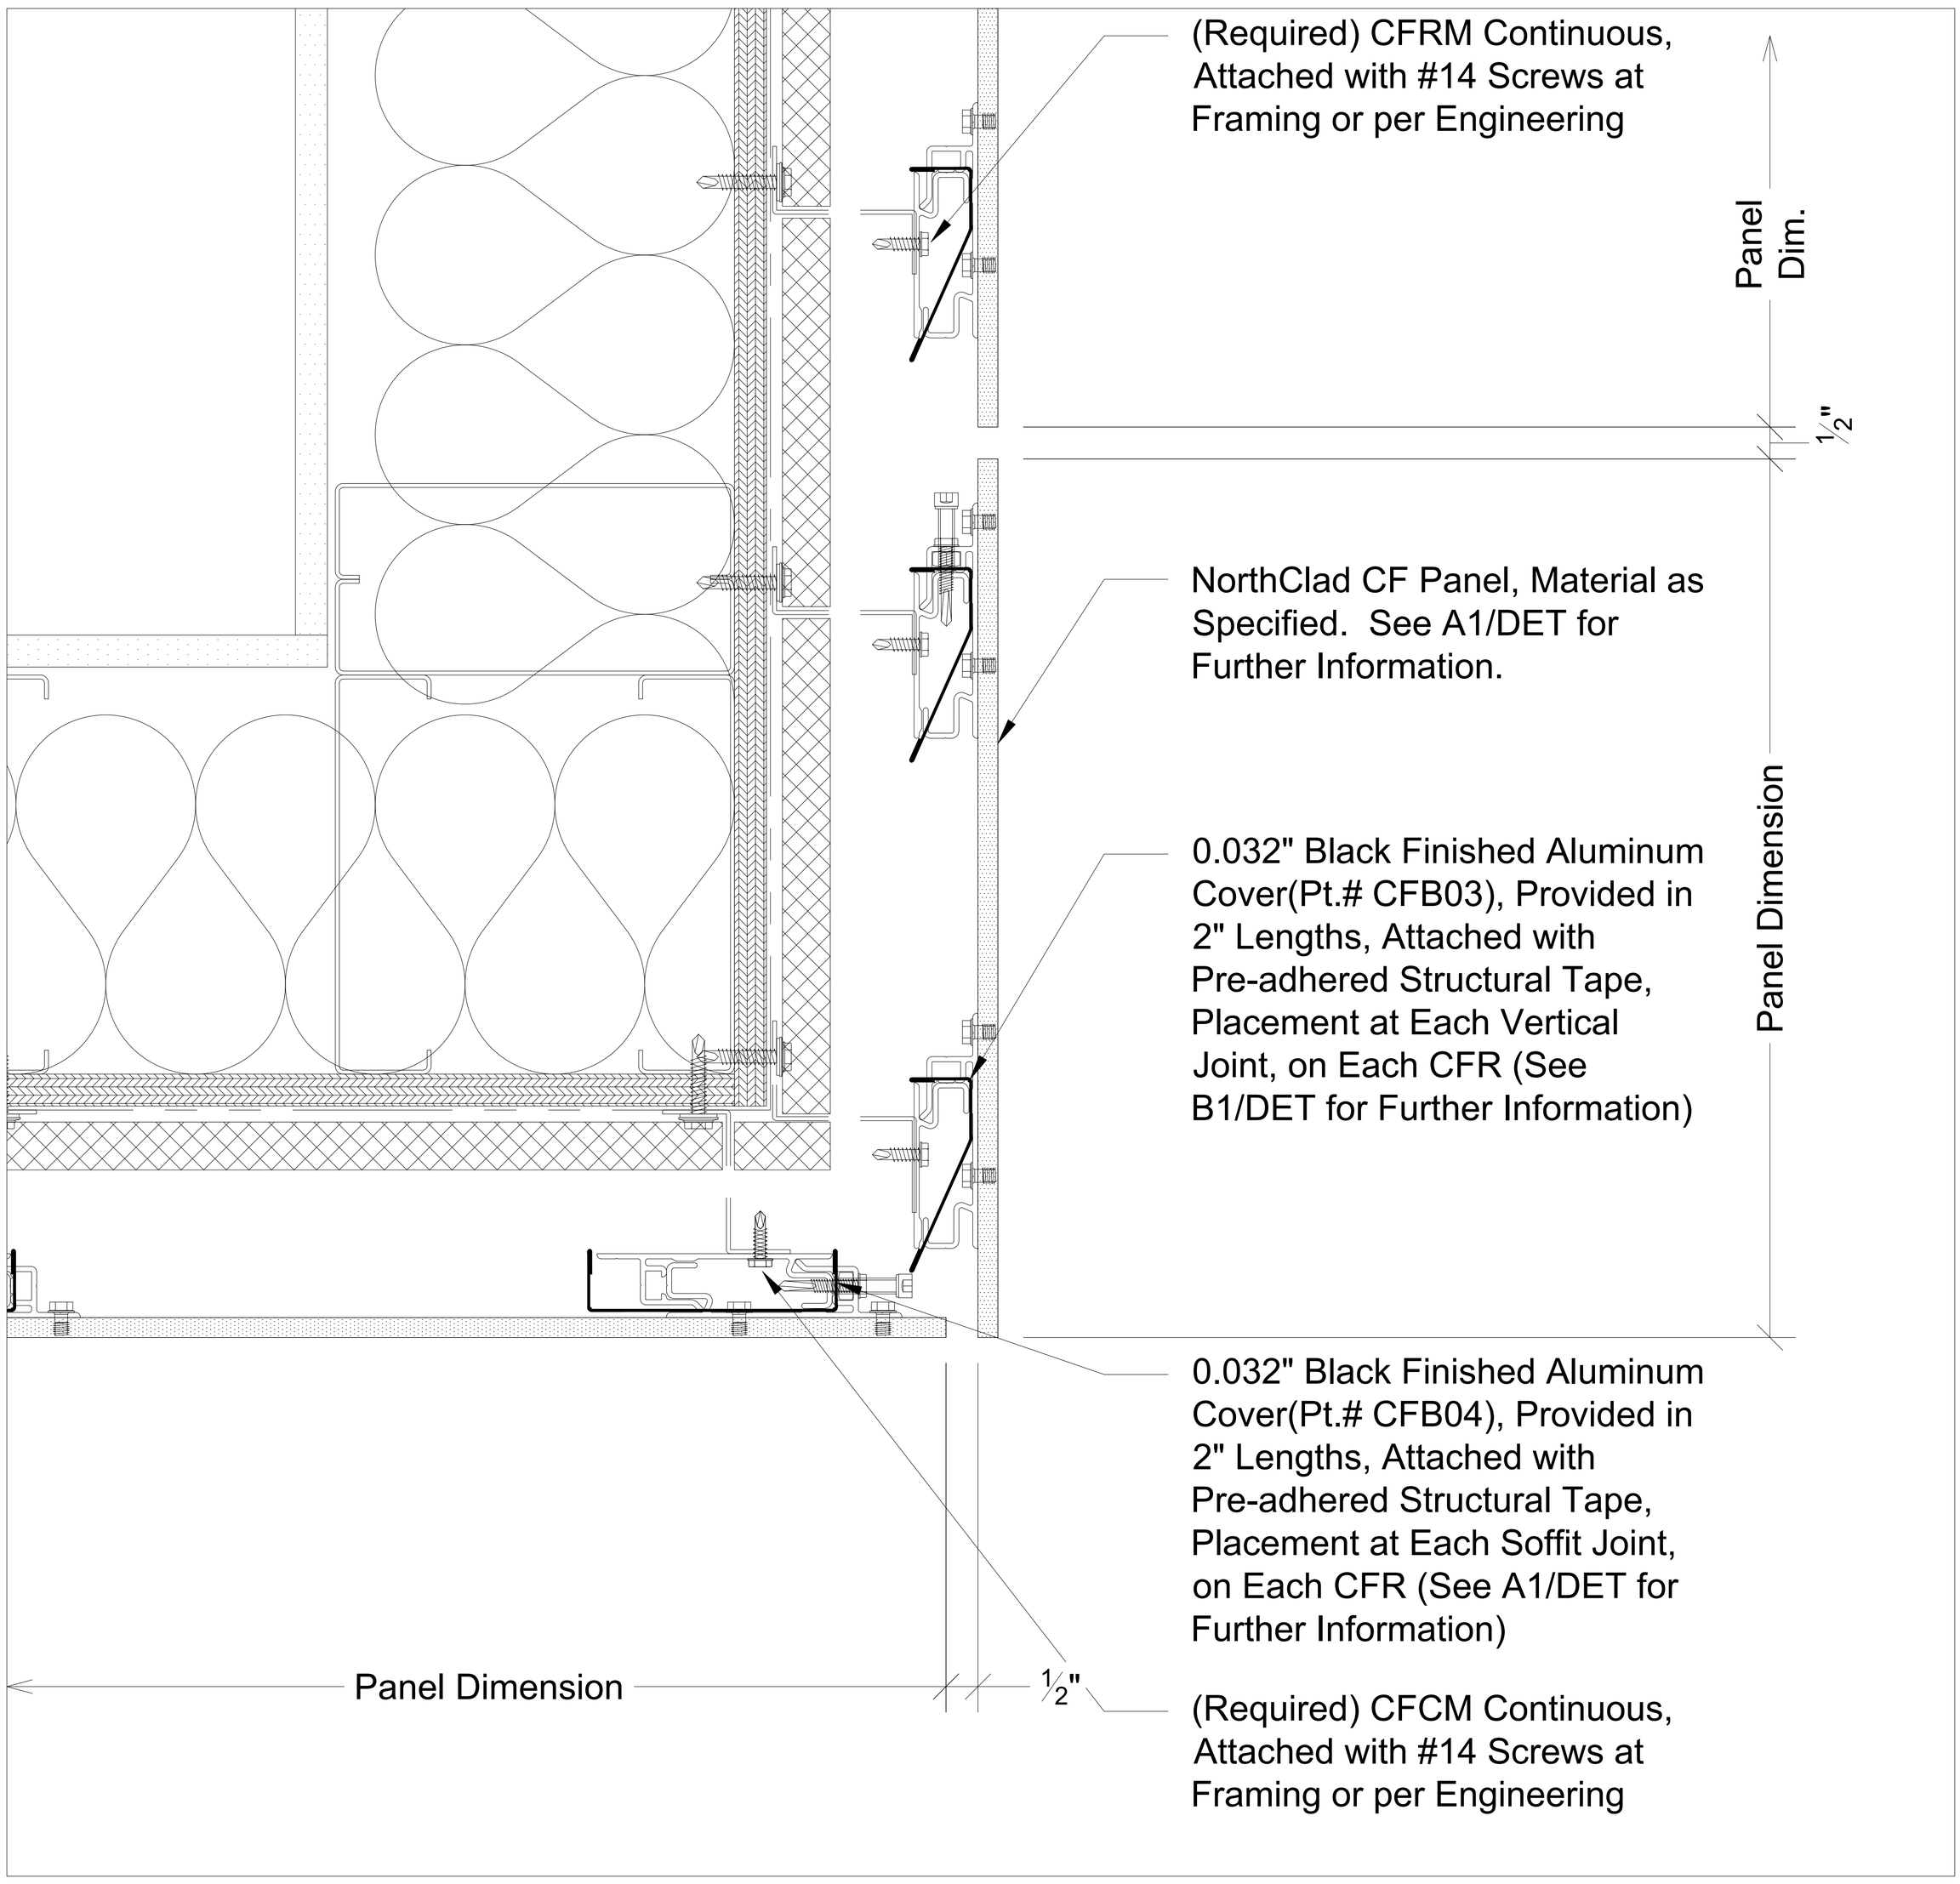

P1 Section - Fascia to Soffit