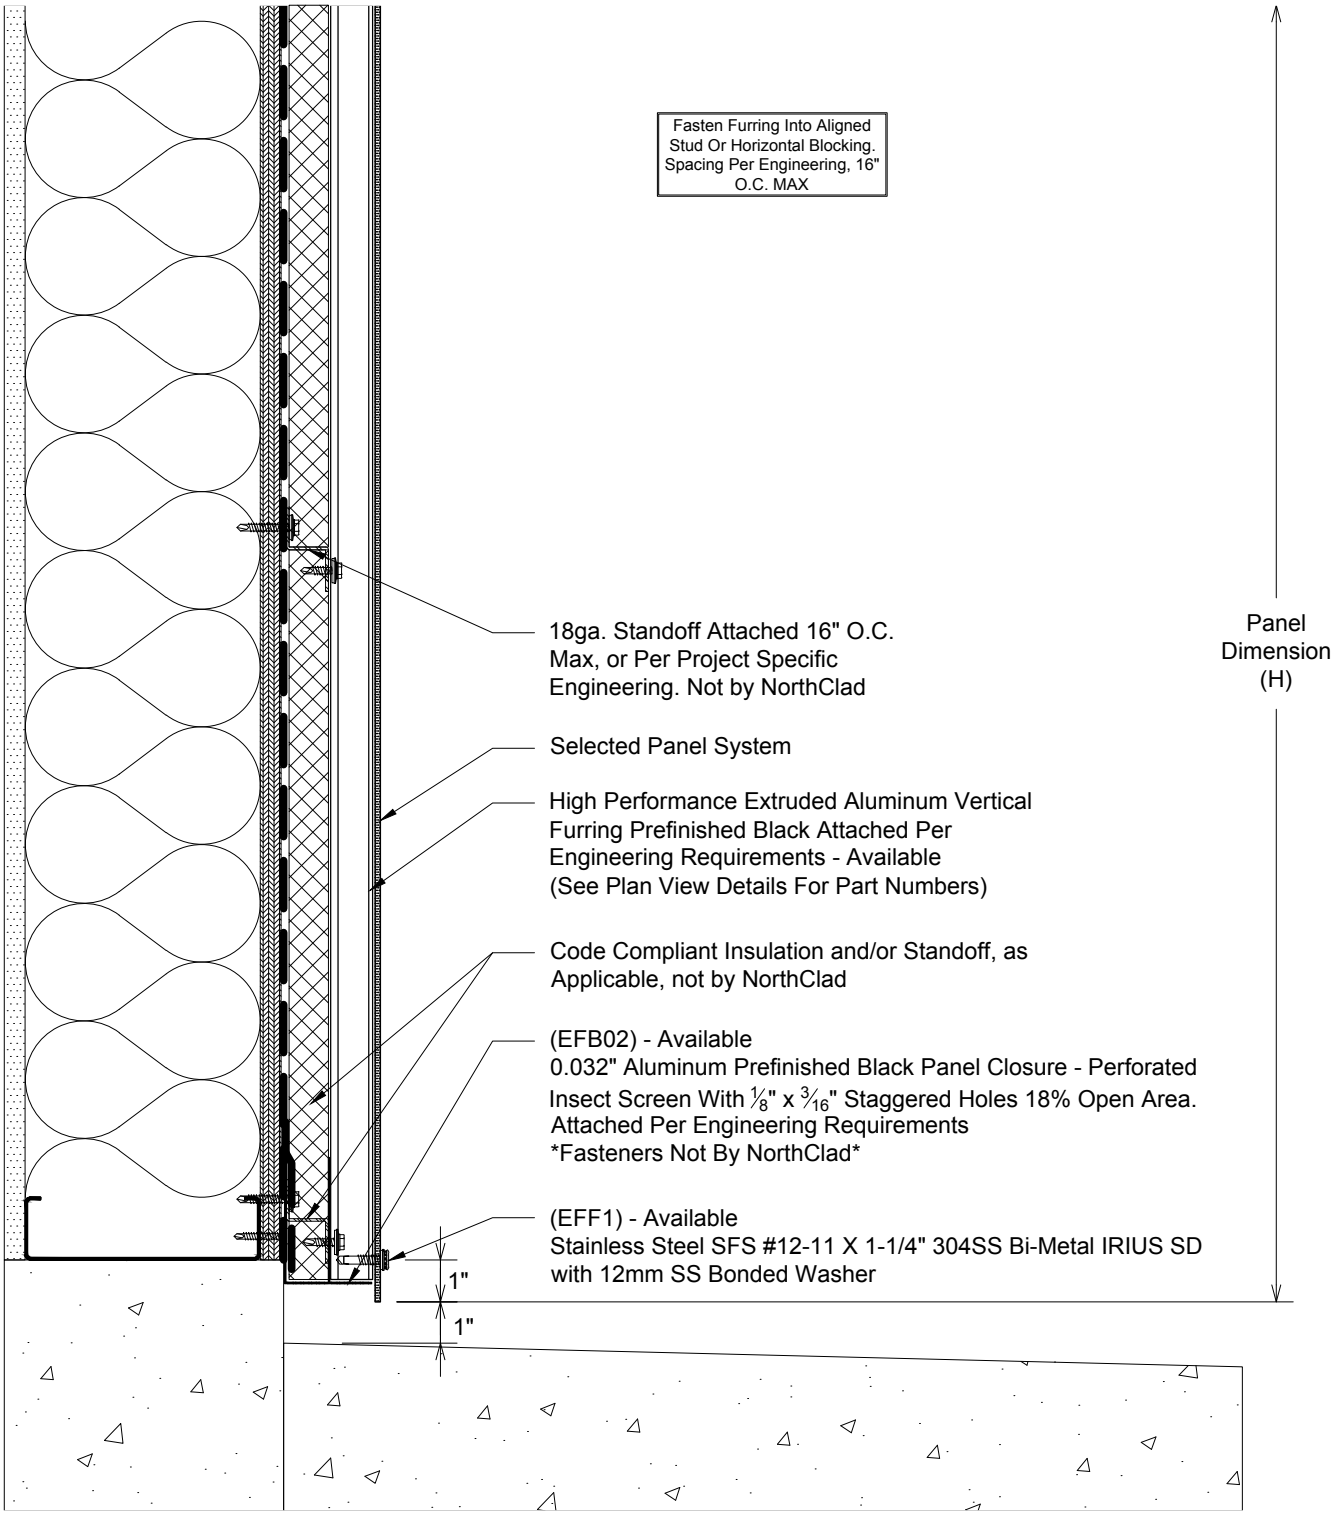

D

Section - NorthClad EF - Base of Wall

System: NorthClad EF System