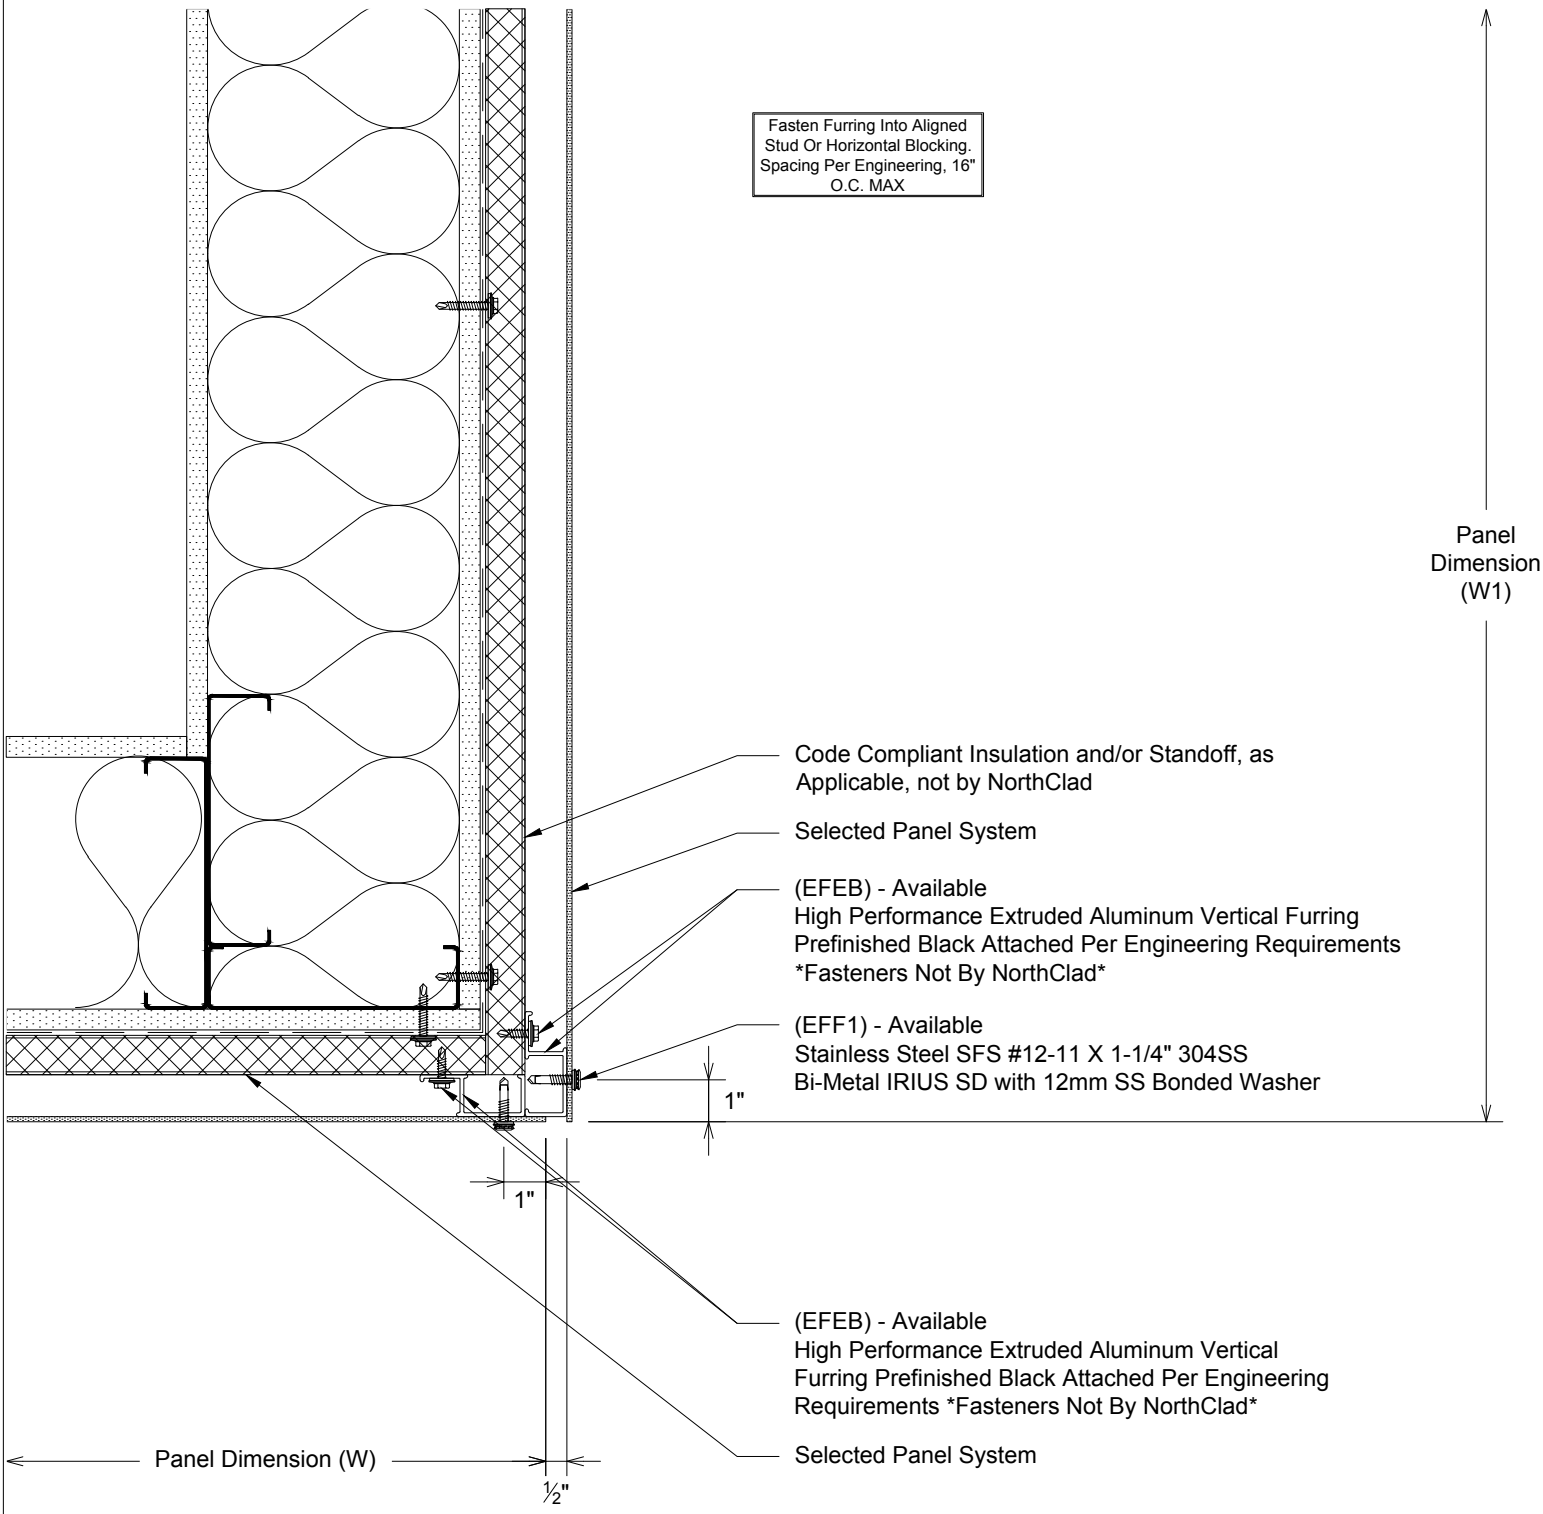

G

Plan - NorthClad EF - Outside Corner

System: NorthClad EF System