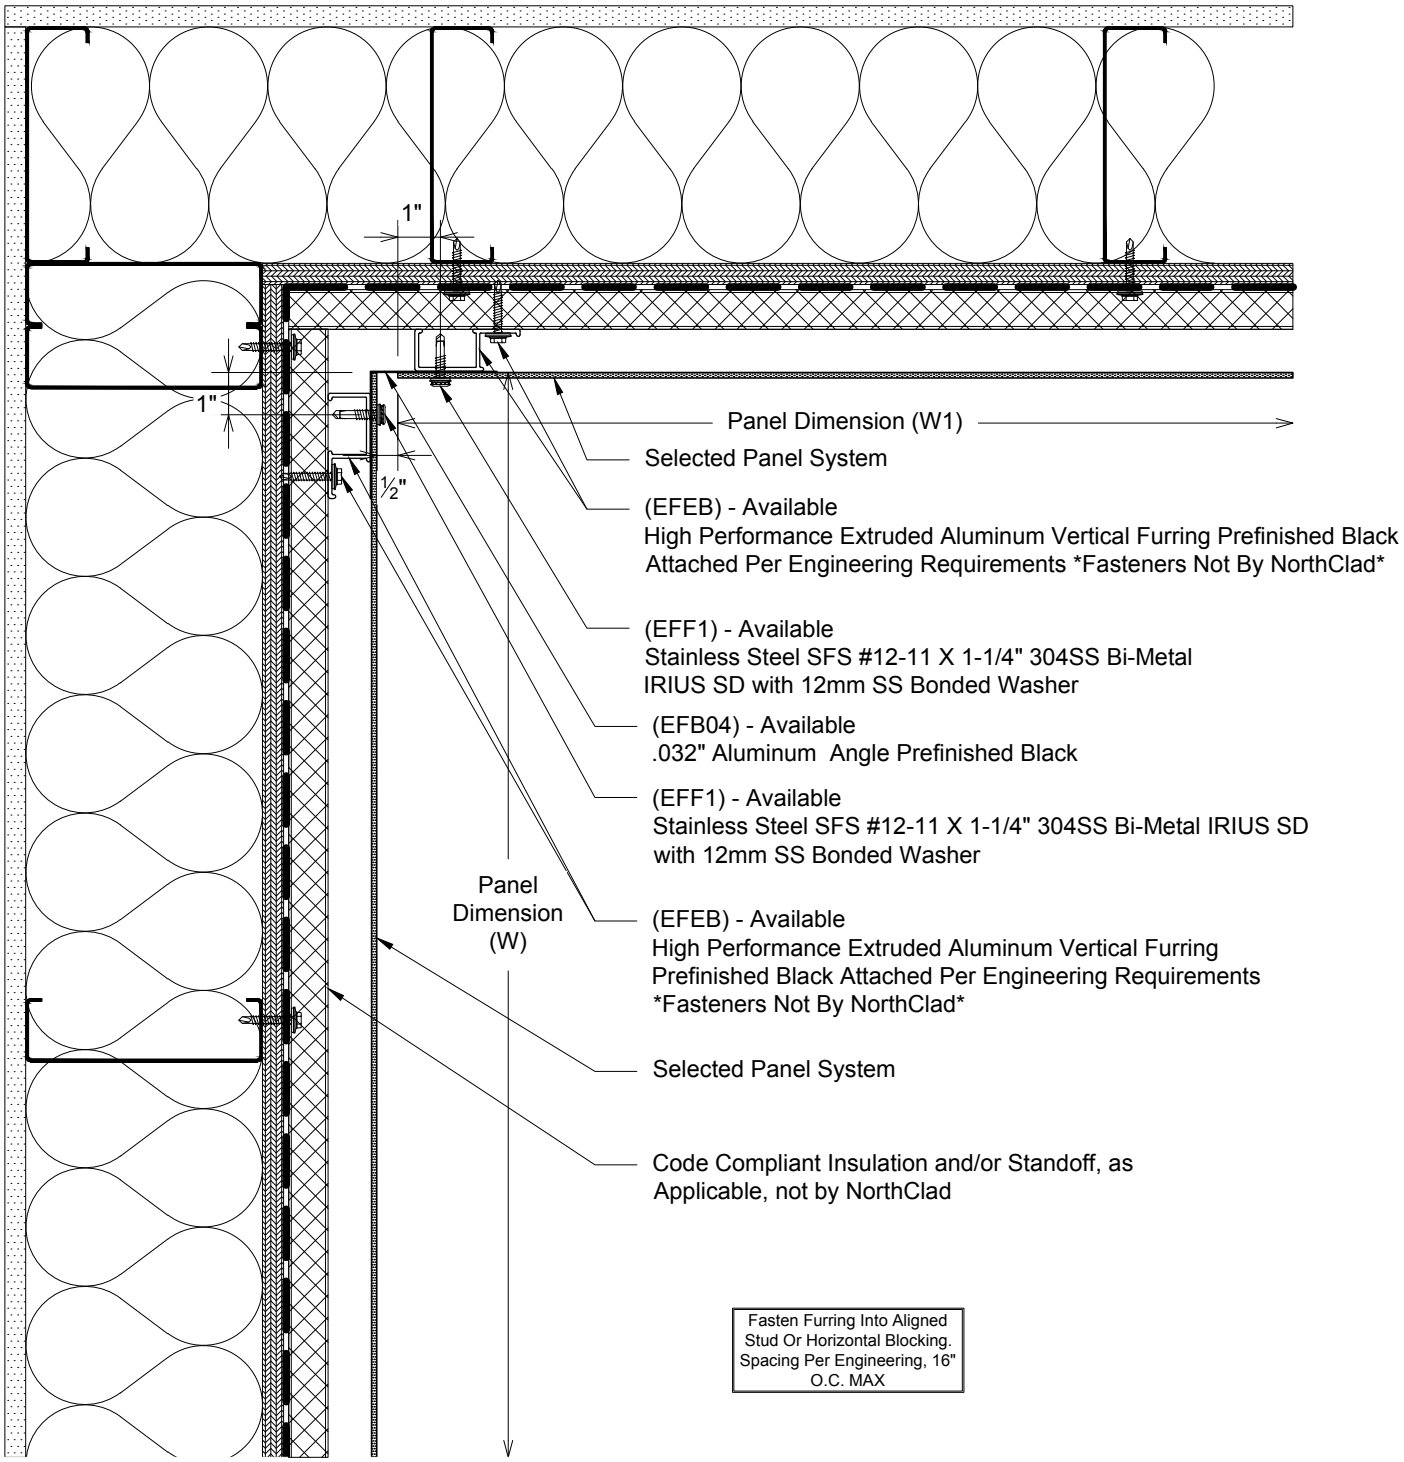

H

Plan - NorthClad EF - Inside Corner

System: NorthClad EF System