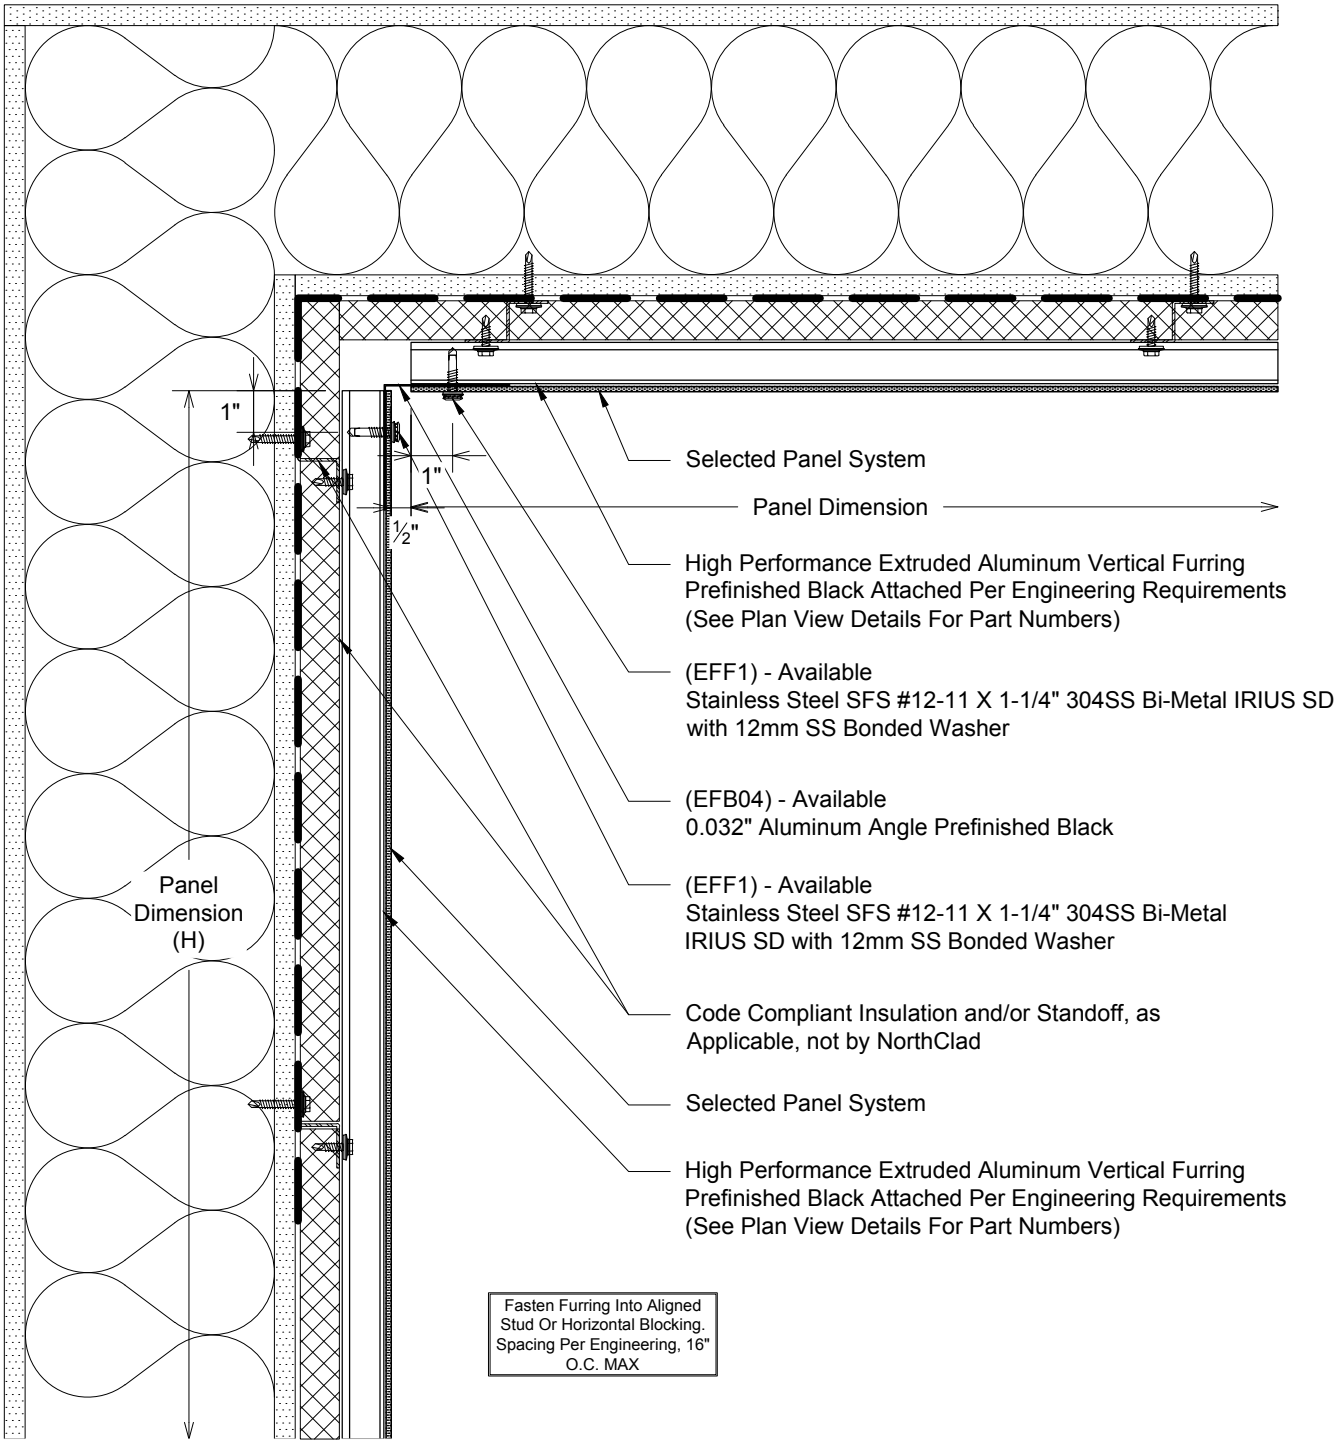

L

Section - NorthClad EF - Wall to Soffit w/Vent

System: NorthClad EF System