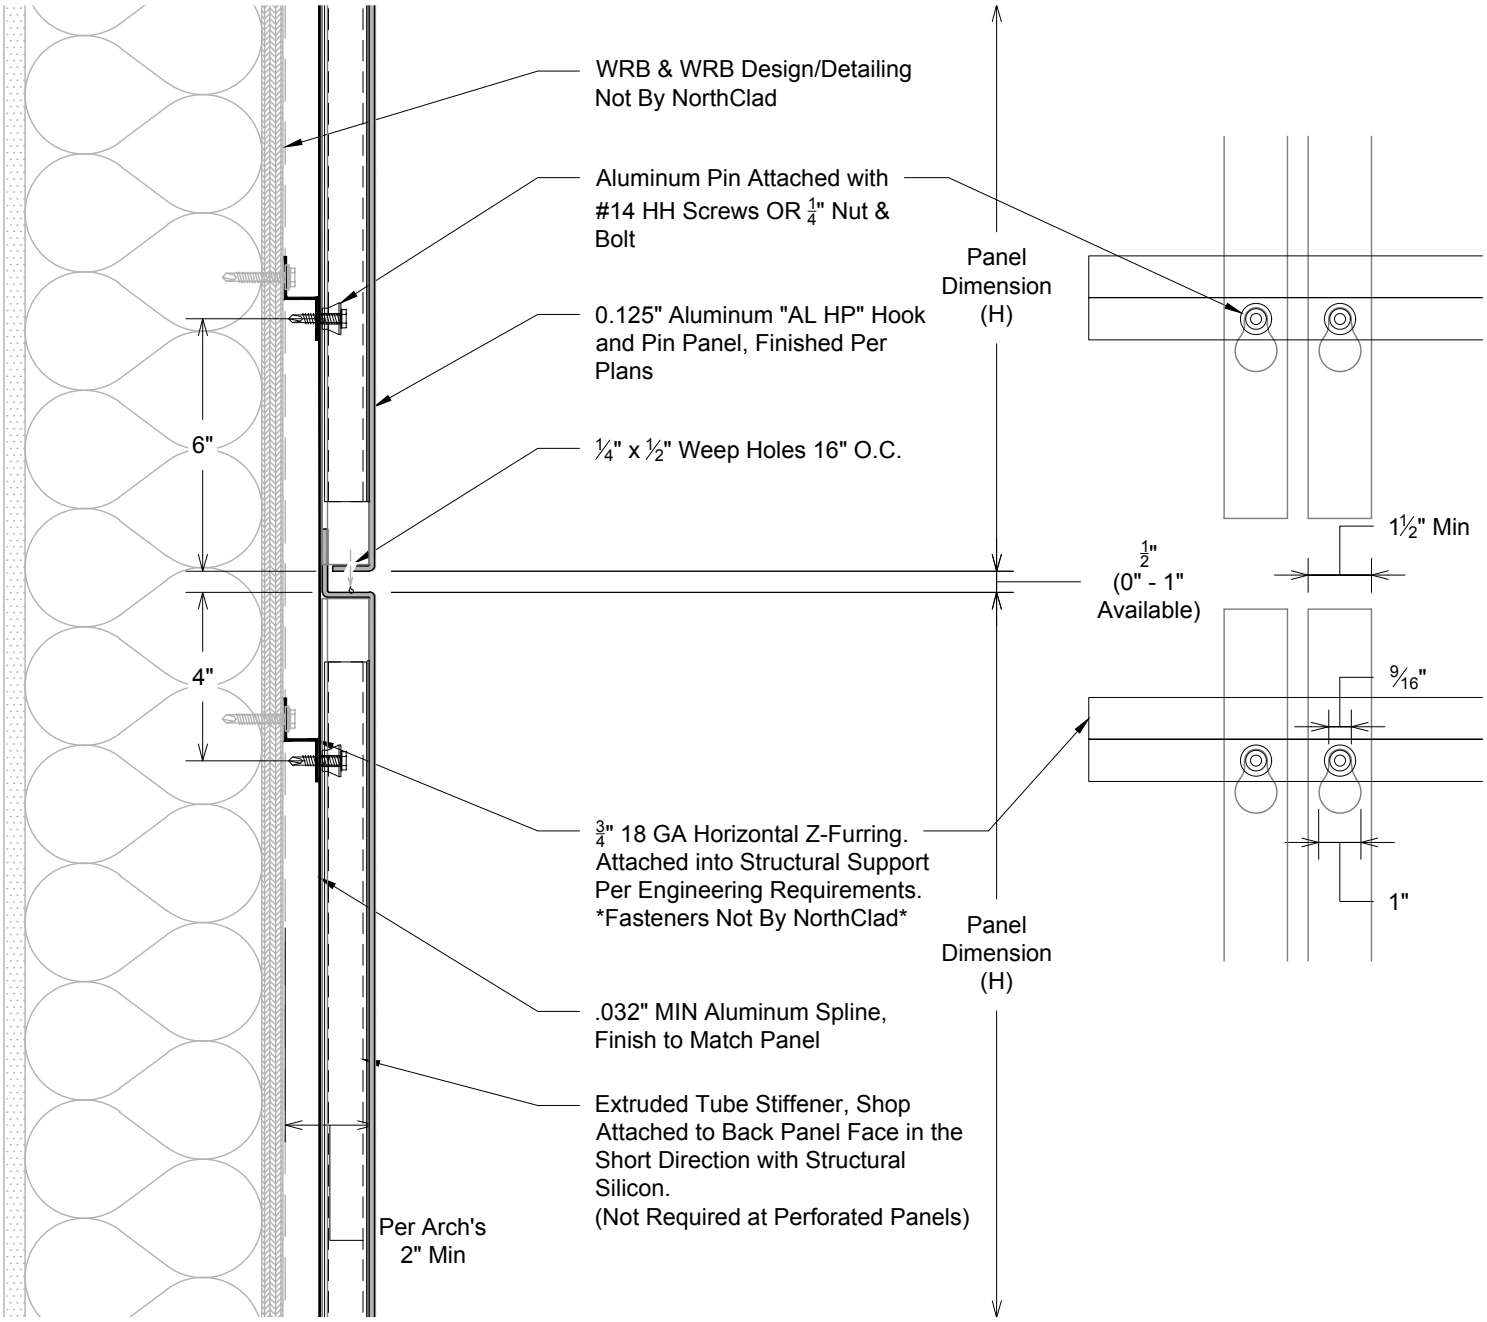

A

Section - Horizontal Joint

System: NorthClad AL HP System