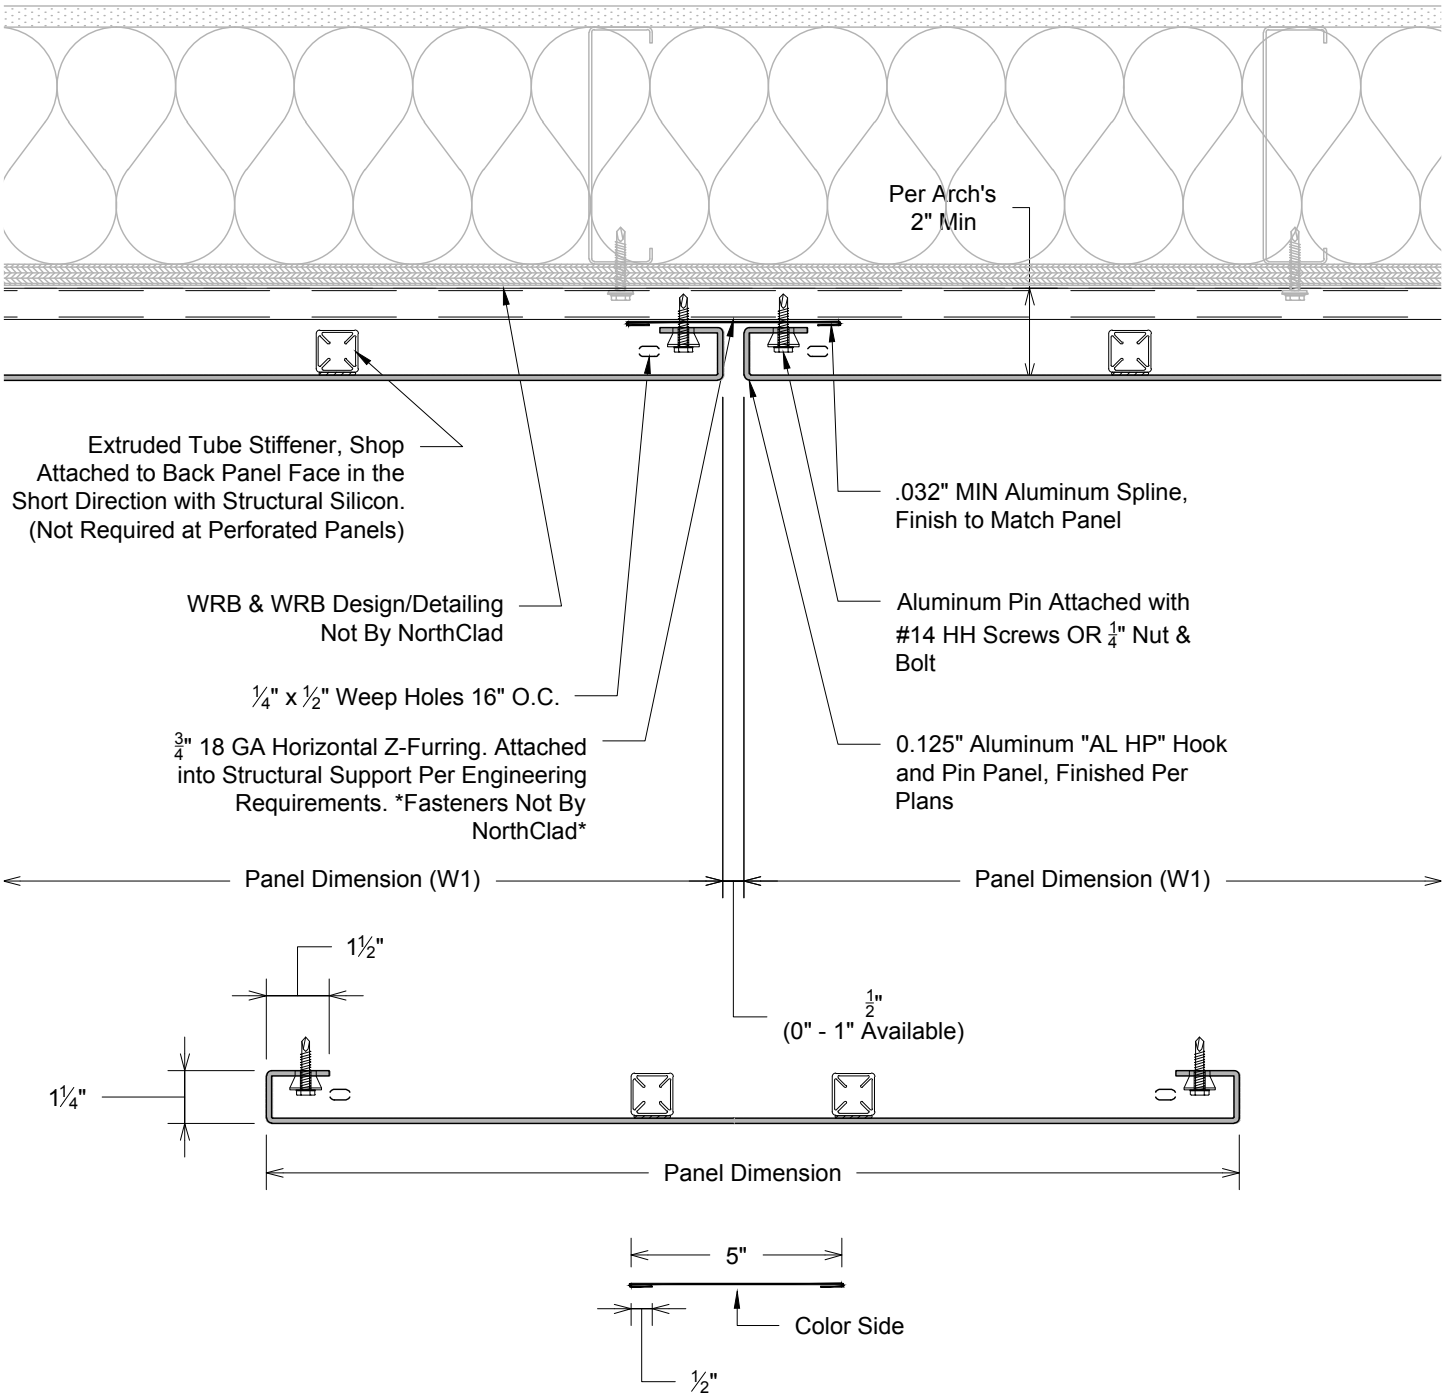

B

Plan - Vertical Joint

System: NorthClad AL HP System