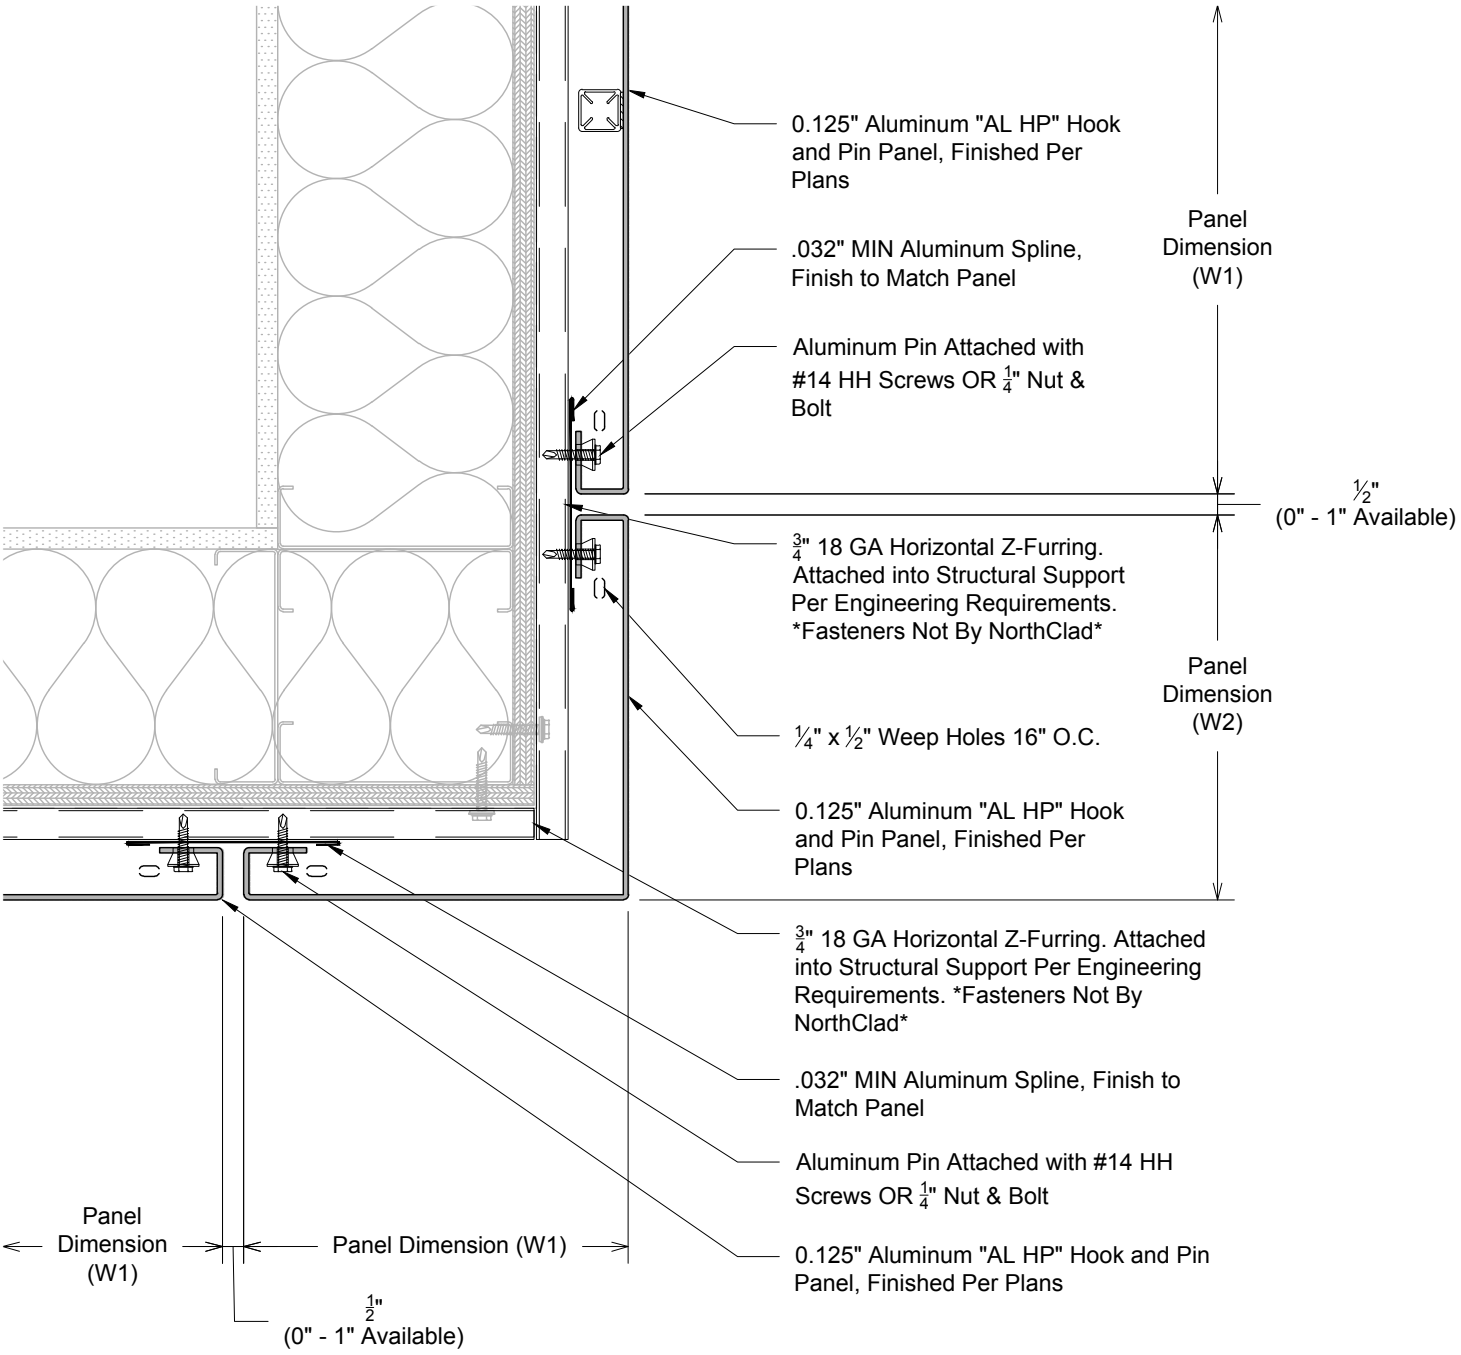

E1

Plan - NorthClad AL HP - Outside Corner

System: NorthClad AL HP System