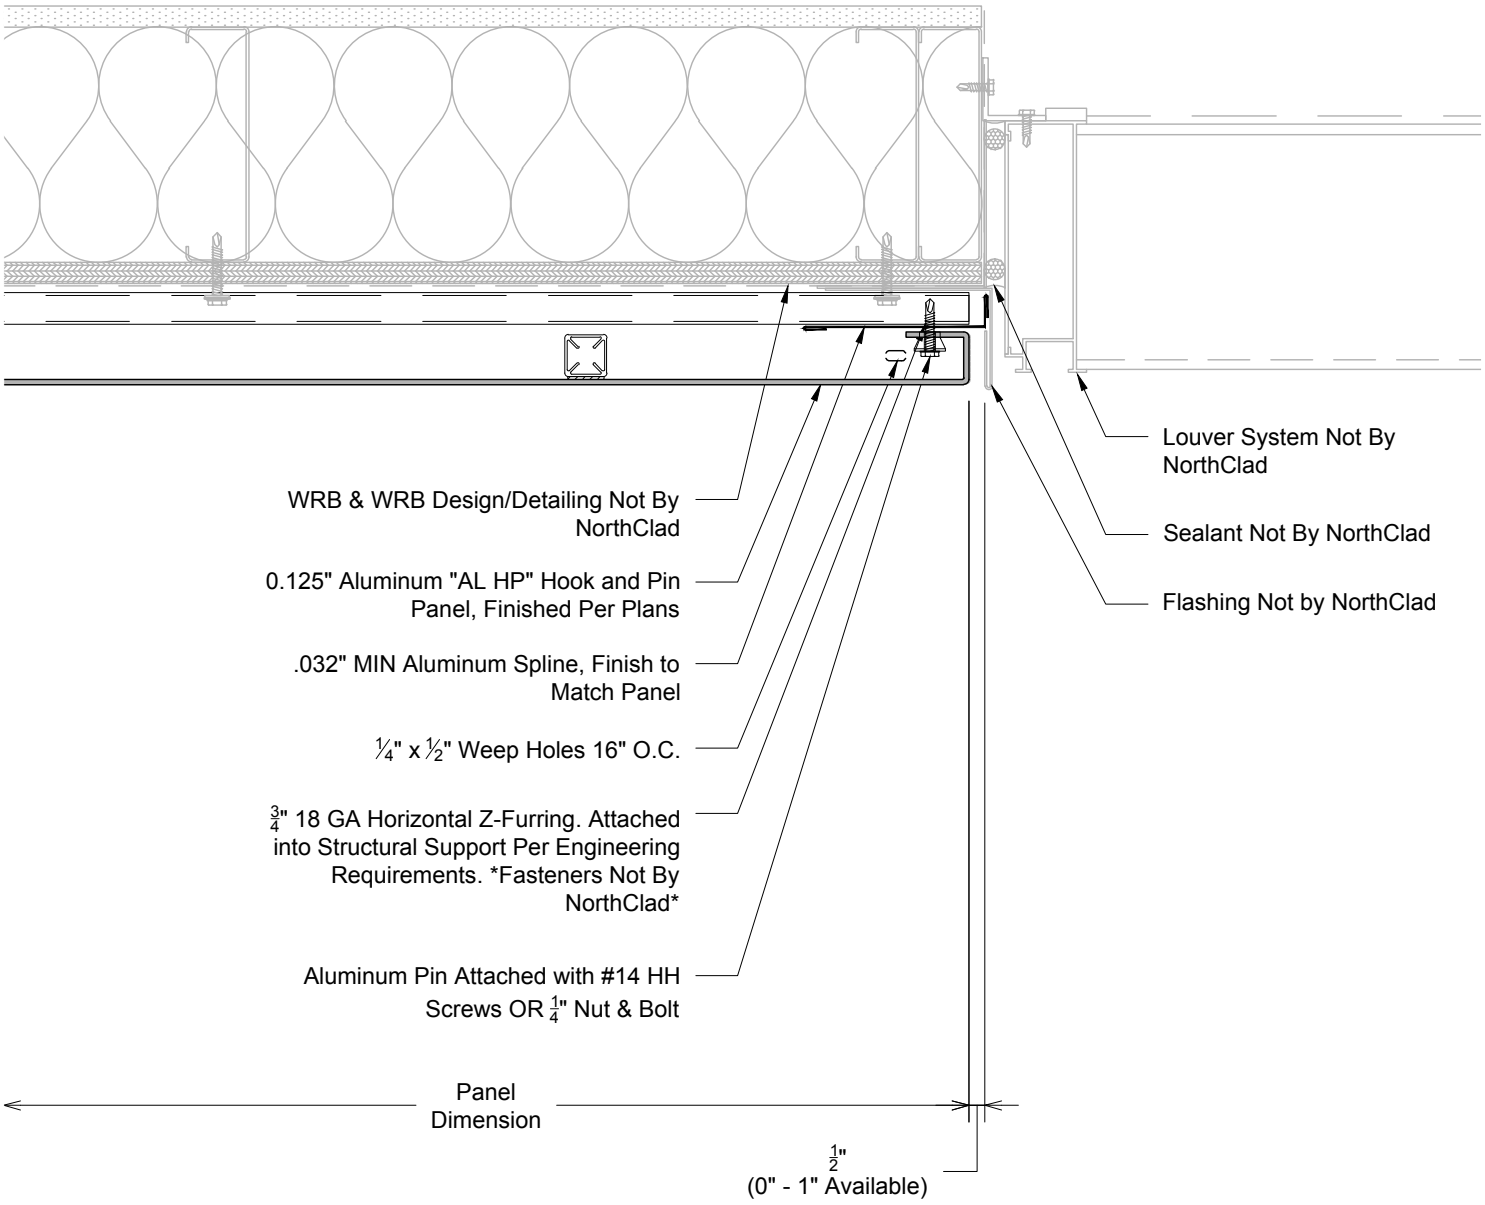

J2

Plan - NorthClad AL HP - Framed Opening Louver Jamb

System: NorthClad AL HP System