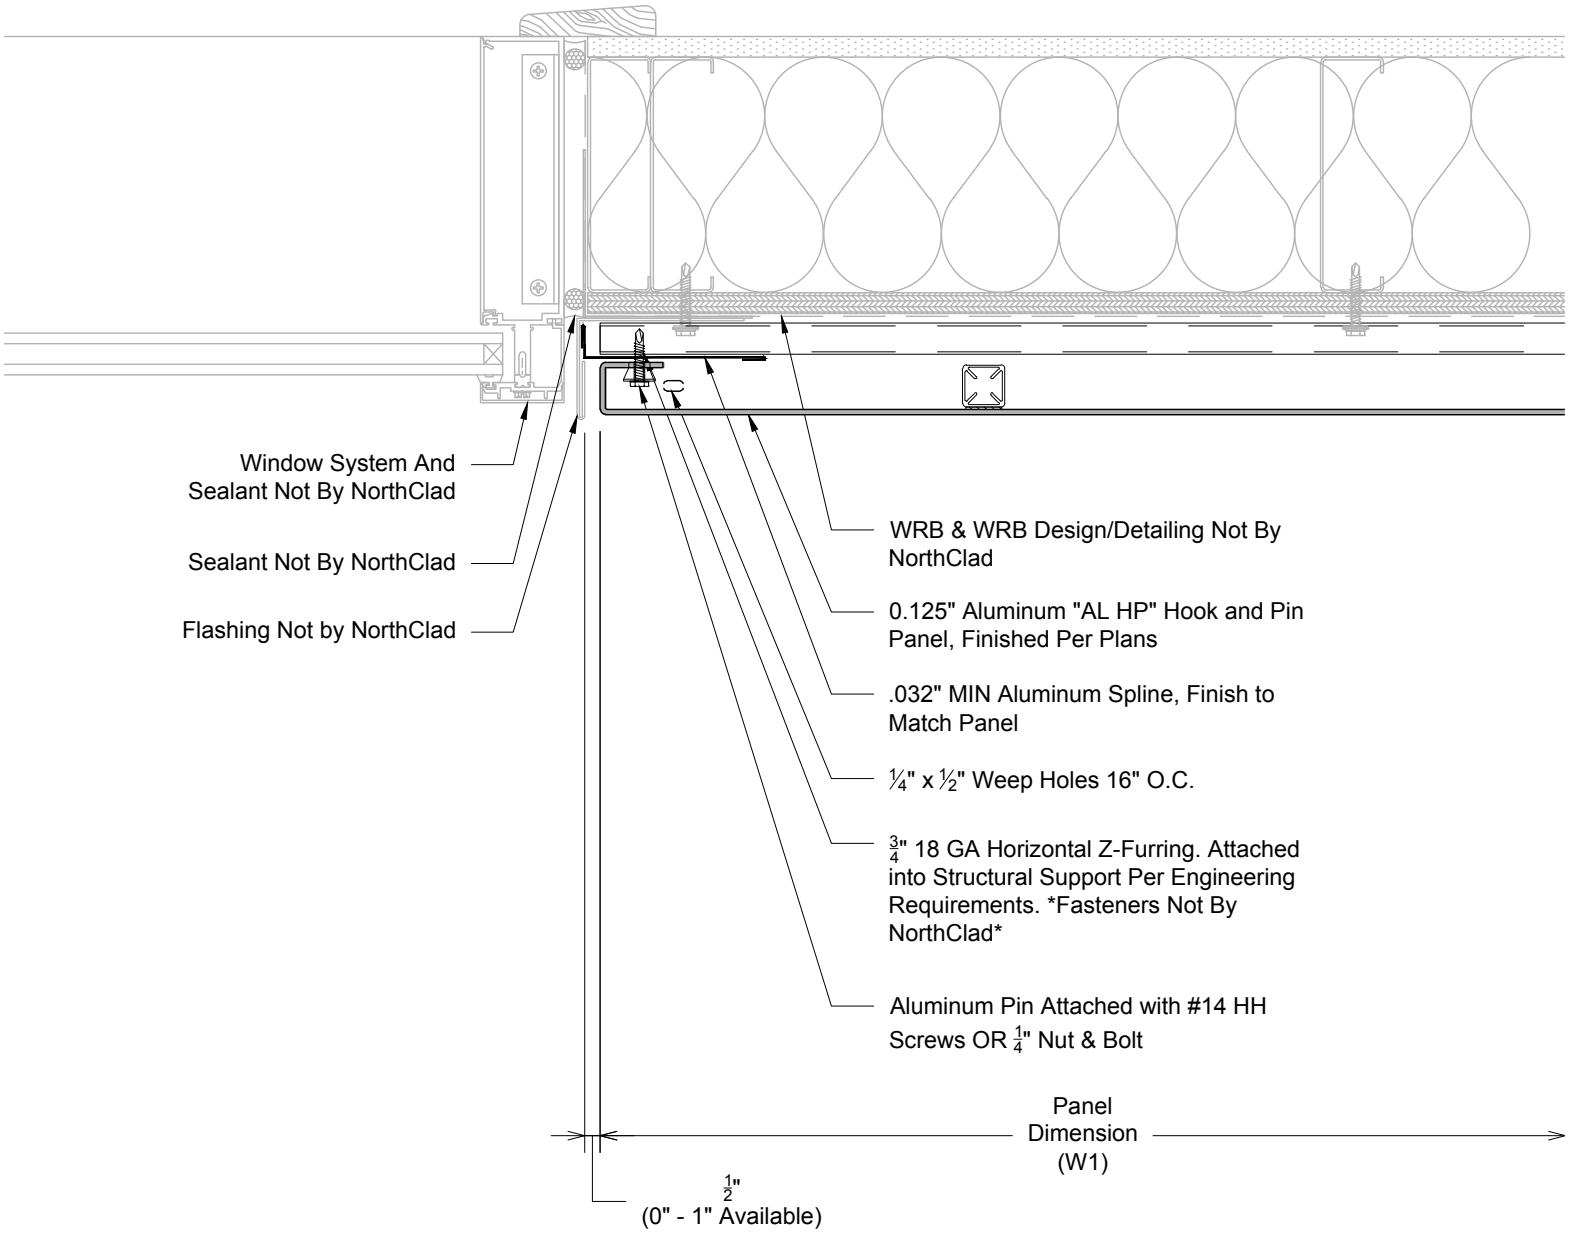

K1

Plan - NorthClad AL HP - Framed Opening Window Jamb

System: NorthClad AL HP System