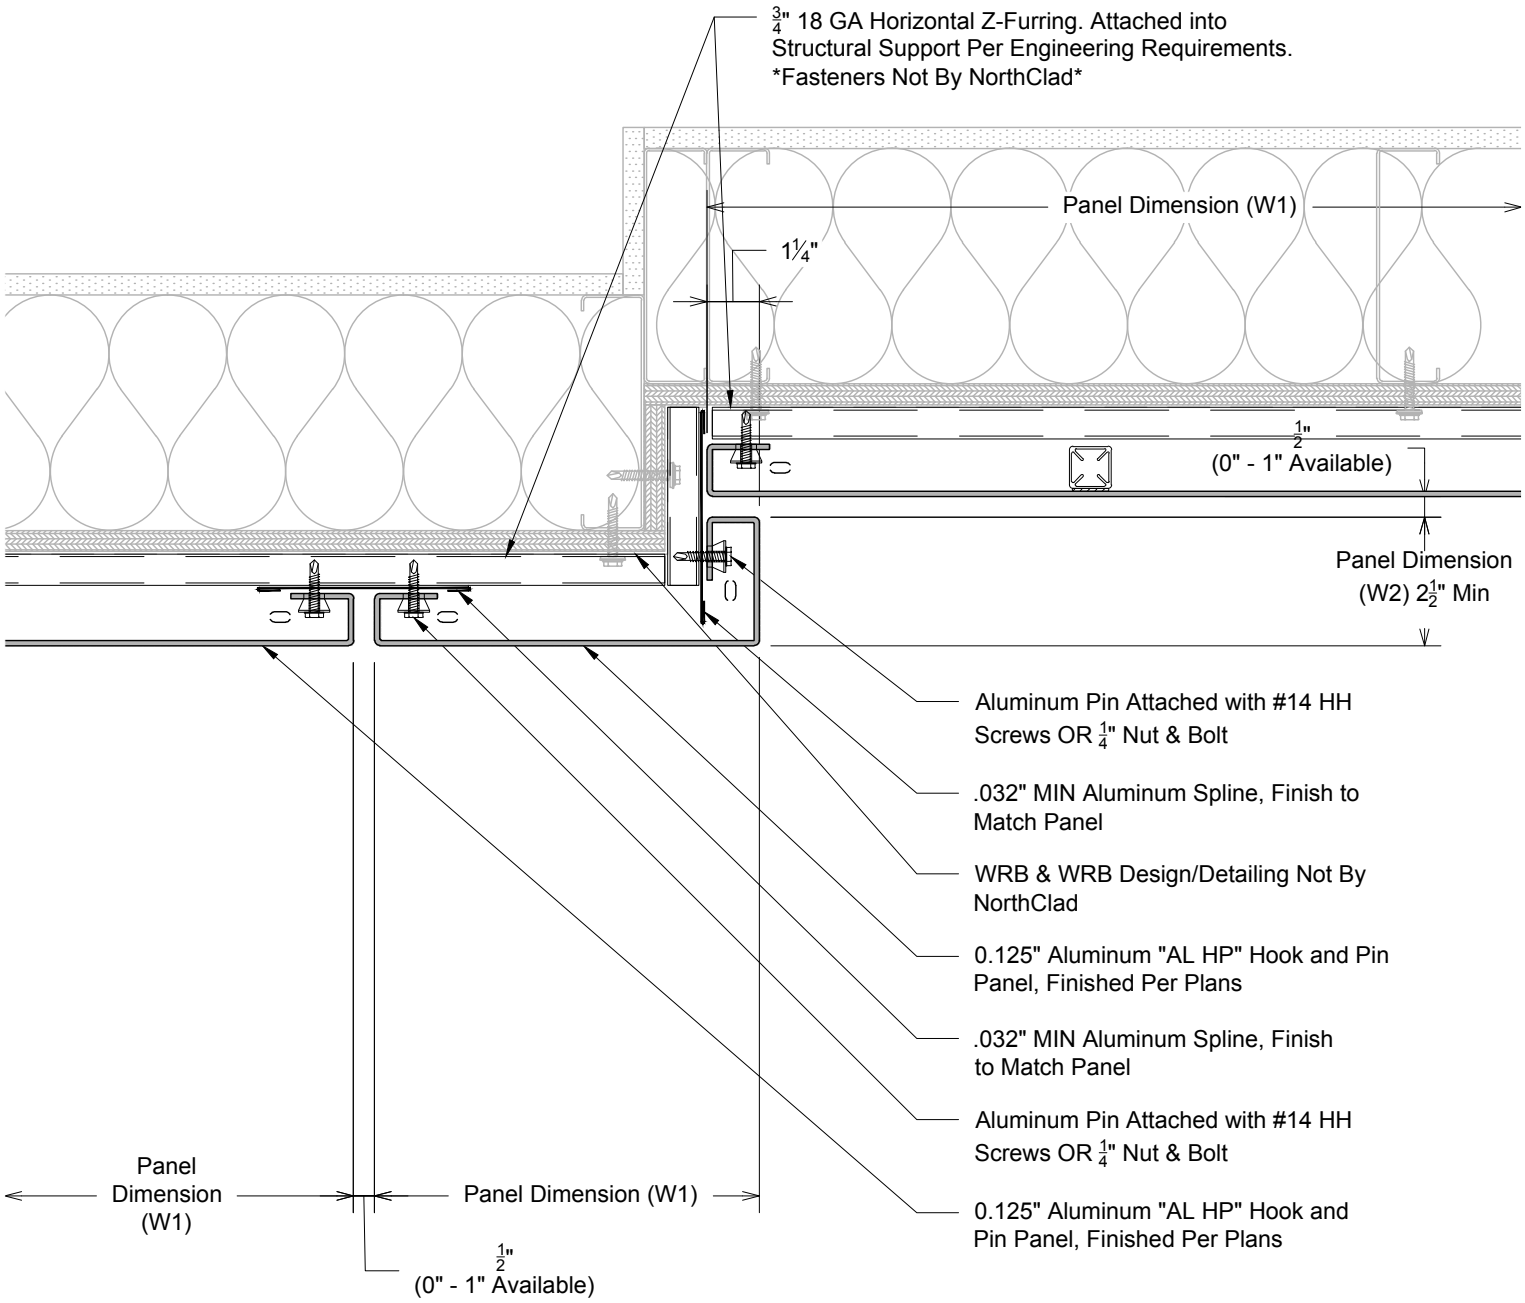

L

Plan - NorthClad AL HP - Minimum Outside Corner

System: NorthClad AL HP System