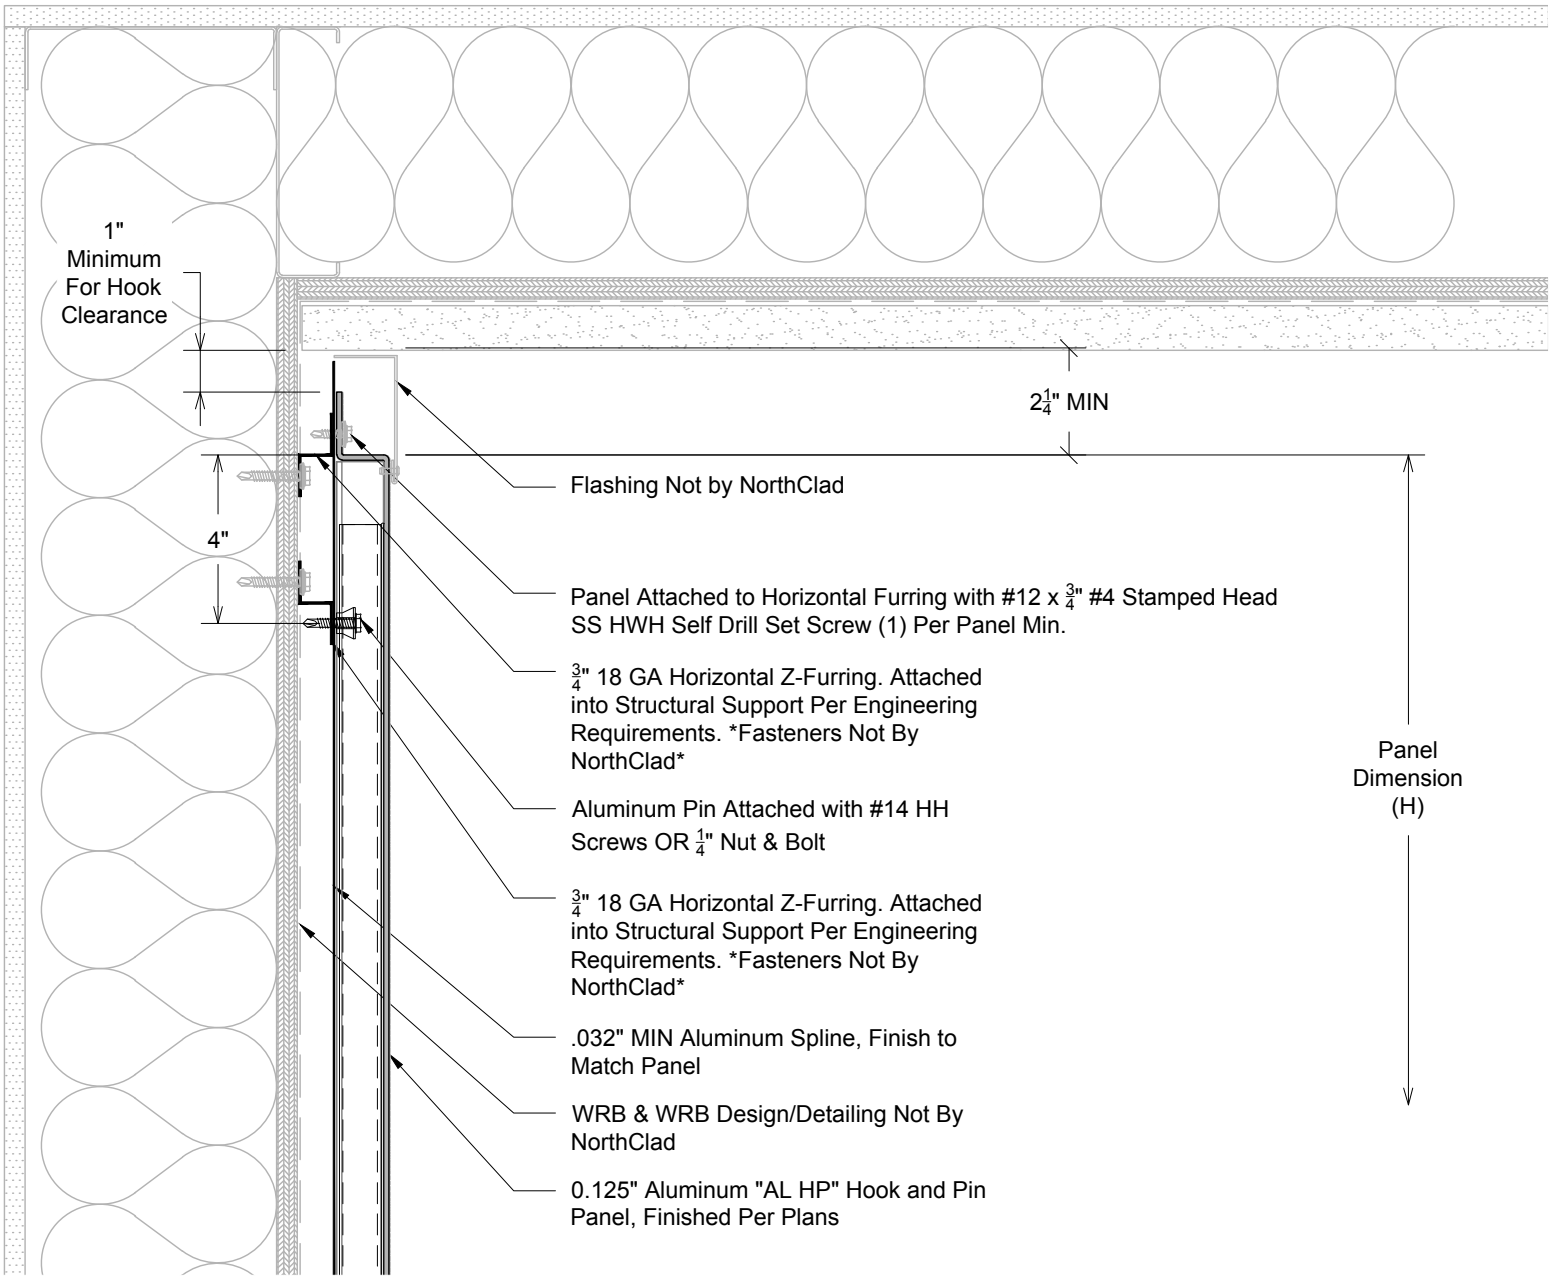


V

Section - NorthClad AL HP - Wall to Soffit by Others

System: NorthClad AL HP System