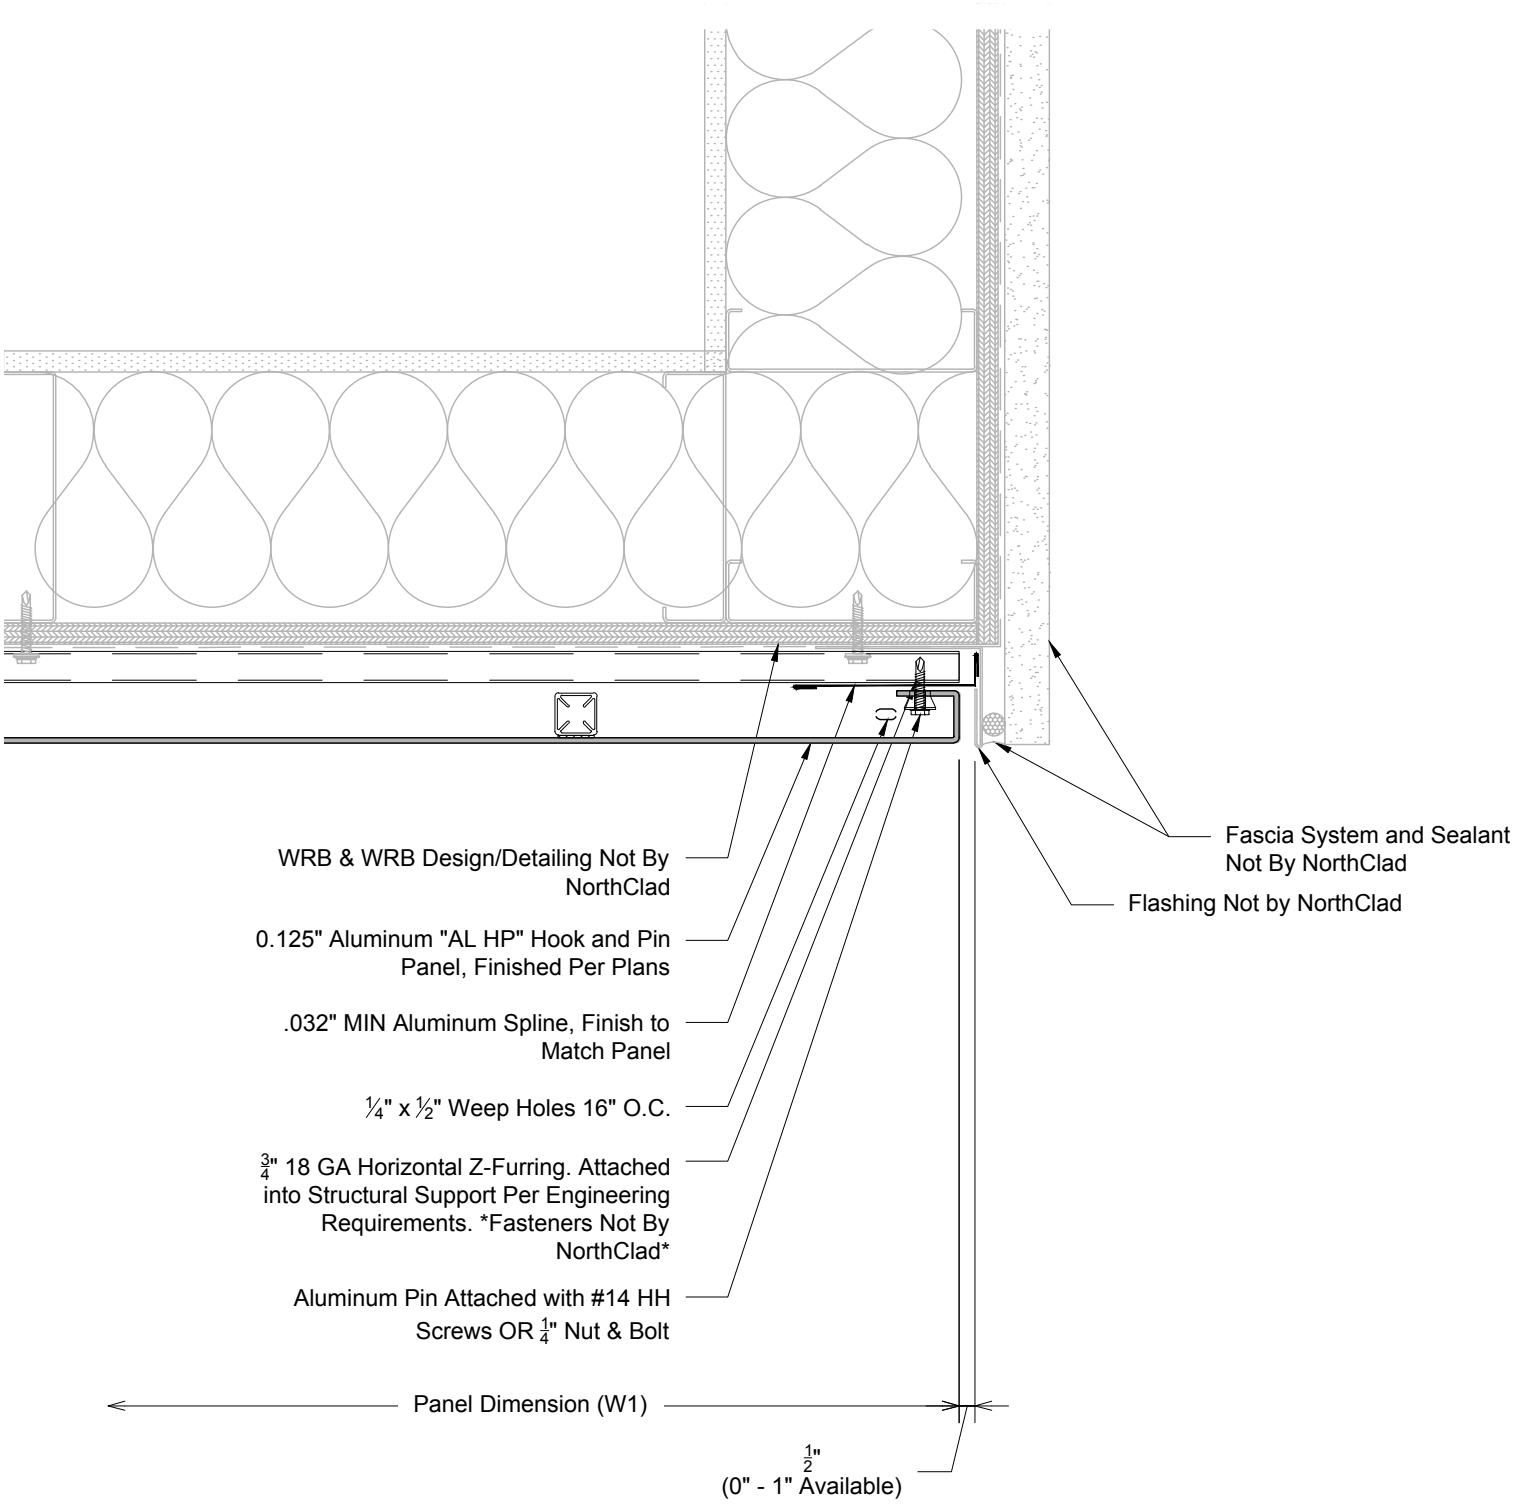

W

Plan - NorthClad AL HP - Outside Corner to System by Others

System: NorthClad AL HP System